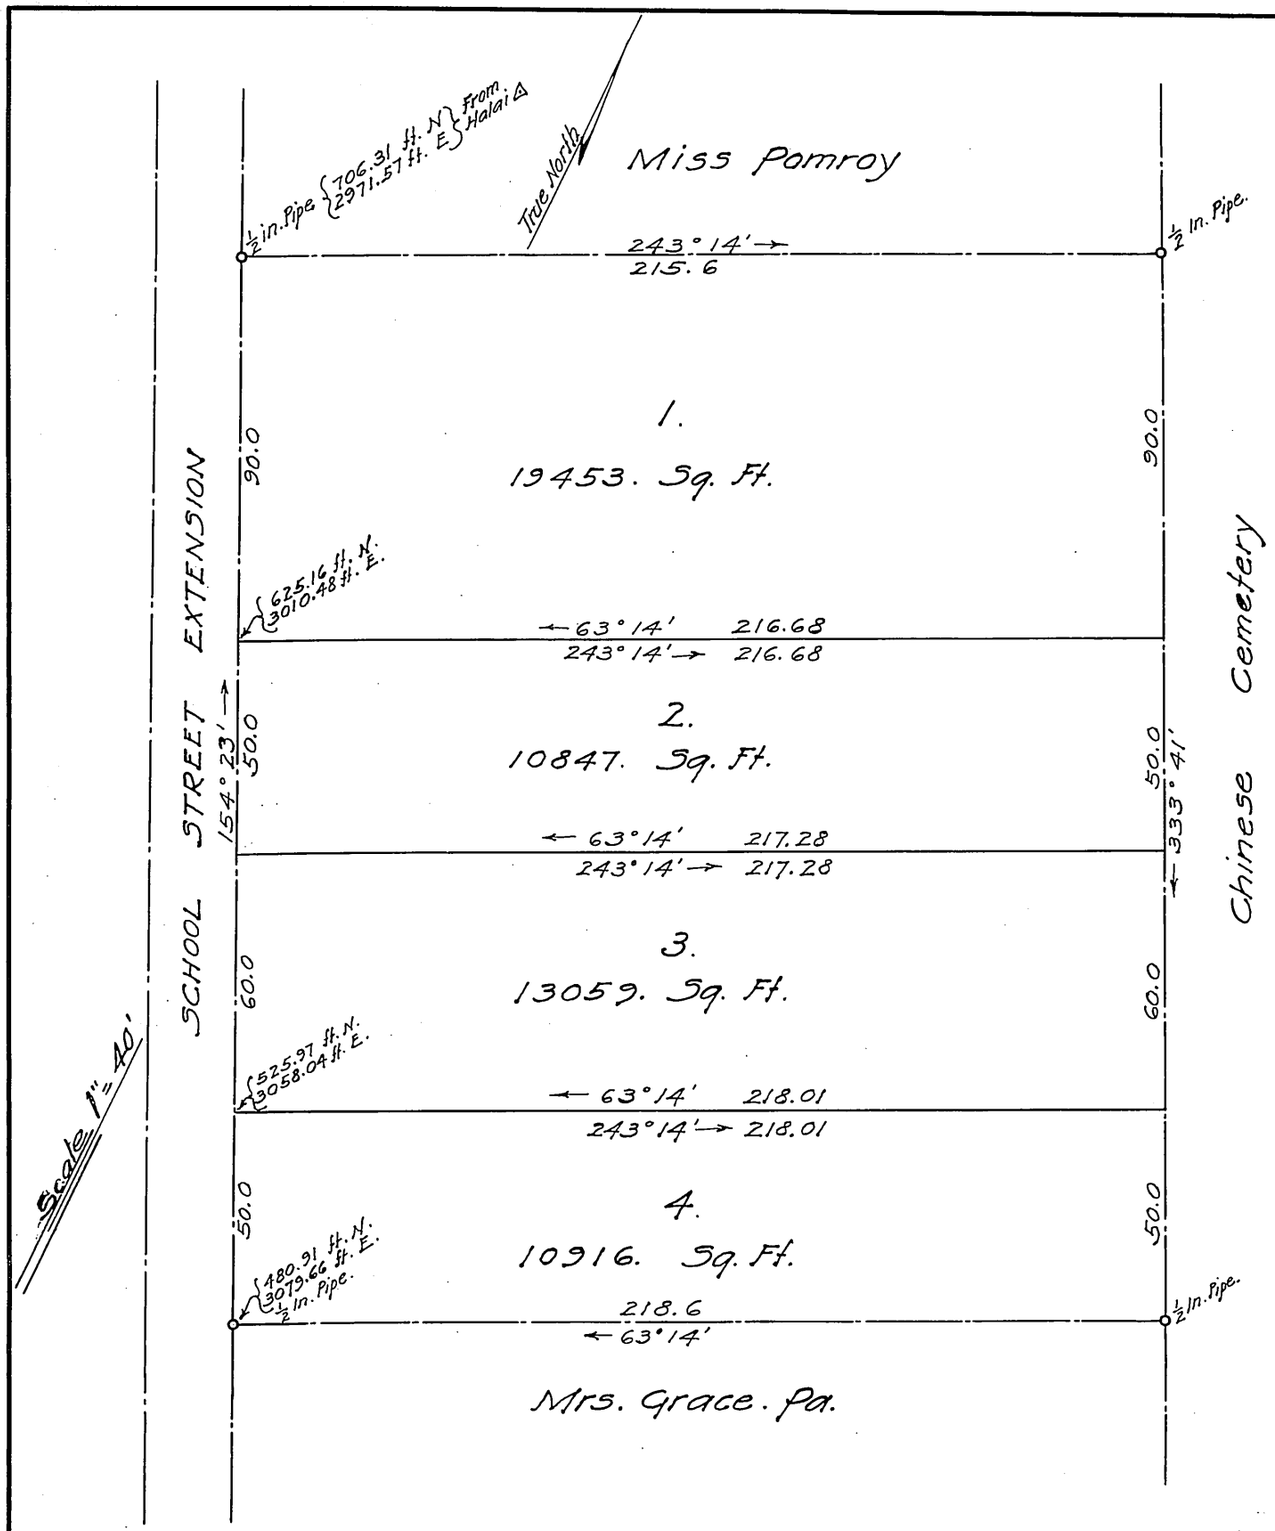

LAND COURT
TERRITORY OF HAWAII
BOWMAN TRACT.
PONAHAWAI - SOUTH HILO - HAWAII.

BEING A SUBDIVISION OF LAND COURT APPLICATION NO. 229 INTO LOTS 1 TO 4 (INCLUSIVE)

Scale. 1" = 40'

HILO. HAWAII.
May. 12. 1926.

By: [signature]
Surveyor & Maker of Plan.

THE FIRST TRUST COMPANY OF HILO LTD. OWNER

BY John D. Moir ITS PRESIDENT

Filed June 18, 1926
J. V. Fisher
Registrar

I hereby certify that the map hereon being a subdivision of Land Court Application No. 229 has been examined and verified and found to be correct.

Honolulu, T. H.
July 19, 1926.

Walter E. Wall
Surveyor, Territory of Hawaii.

APPROVED: July 19, 1926.

Edward N. Parsons
Judge of the Land Court.