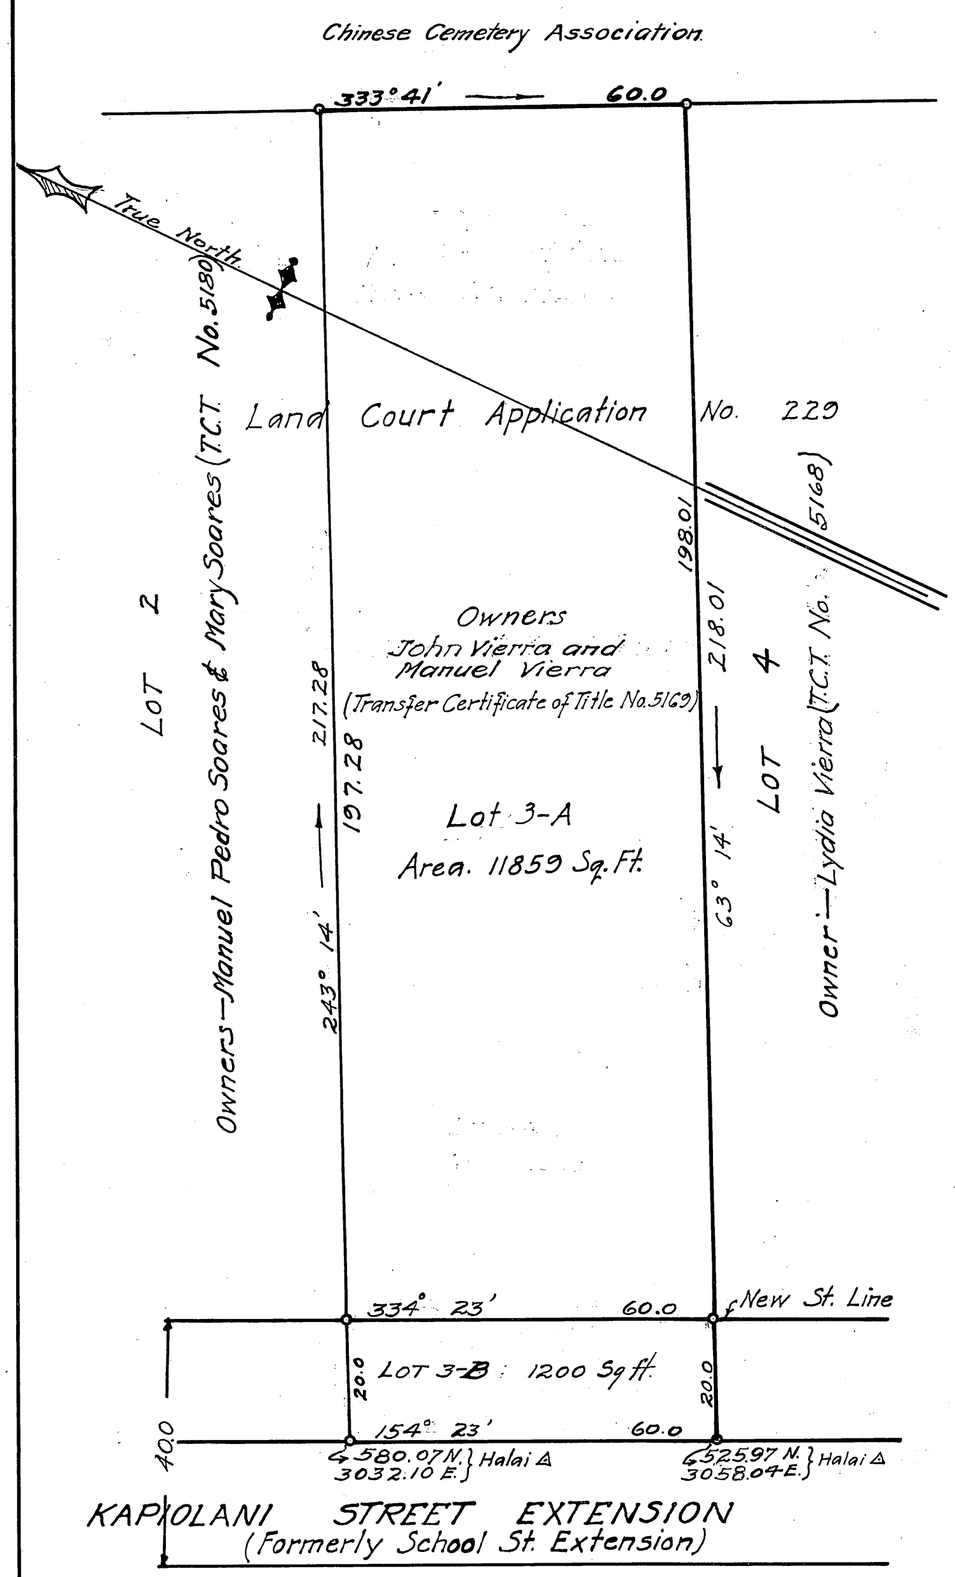

LAND COURT

TERRITORY OF HAWAII

Subdivision of Lot 3 of the subdivision of Land Court Application No. 229 into Lots 3-A and 3-B.
KAPIOLANI STREET EXTENSION, PONAHAWAI,
District of South Hilo, County of Hawaii, T.H.
Lot 3-B Area 1200 Sq. ft. to be acquired by the County of Hawaii for road purposes.
LOT 3-A Area 11859 Sq. ft. to be retained by John Vierra and Manuel Vierra.

Scale 1" = 20'

South Hilo, Hawaii.
JUNE 20, 1929.

COUNTY OF HAWAII.

By:- Wm. K. Kaauwai
Surveyor & Maker of Plan.

Approved by:- E. X. Wung
City & County Engineer.

(Owner) John Vieira

(Owner) Manuel Vieira

I hereby certify that the map hereon being a subdivision of Lot 3 of the subdivision of Land Court Application No. 229 has been examined and verified and found to be correct.
Honolulu, T. H.
April 26, 1930.

Robert D. King
Surveyor, Territory of Hawaii.

APPROVED:- April 26, 1930.

A. L. Stout
Judge of the Land Court.

3
9

Filed April 11, 1930
Abraham H. Akana
Assistant Registrar