MAP 47

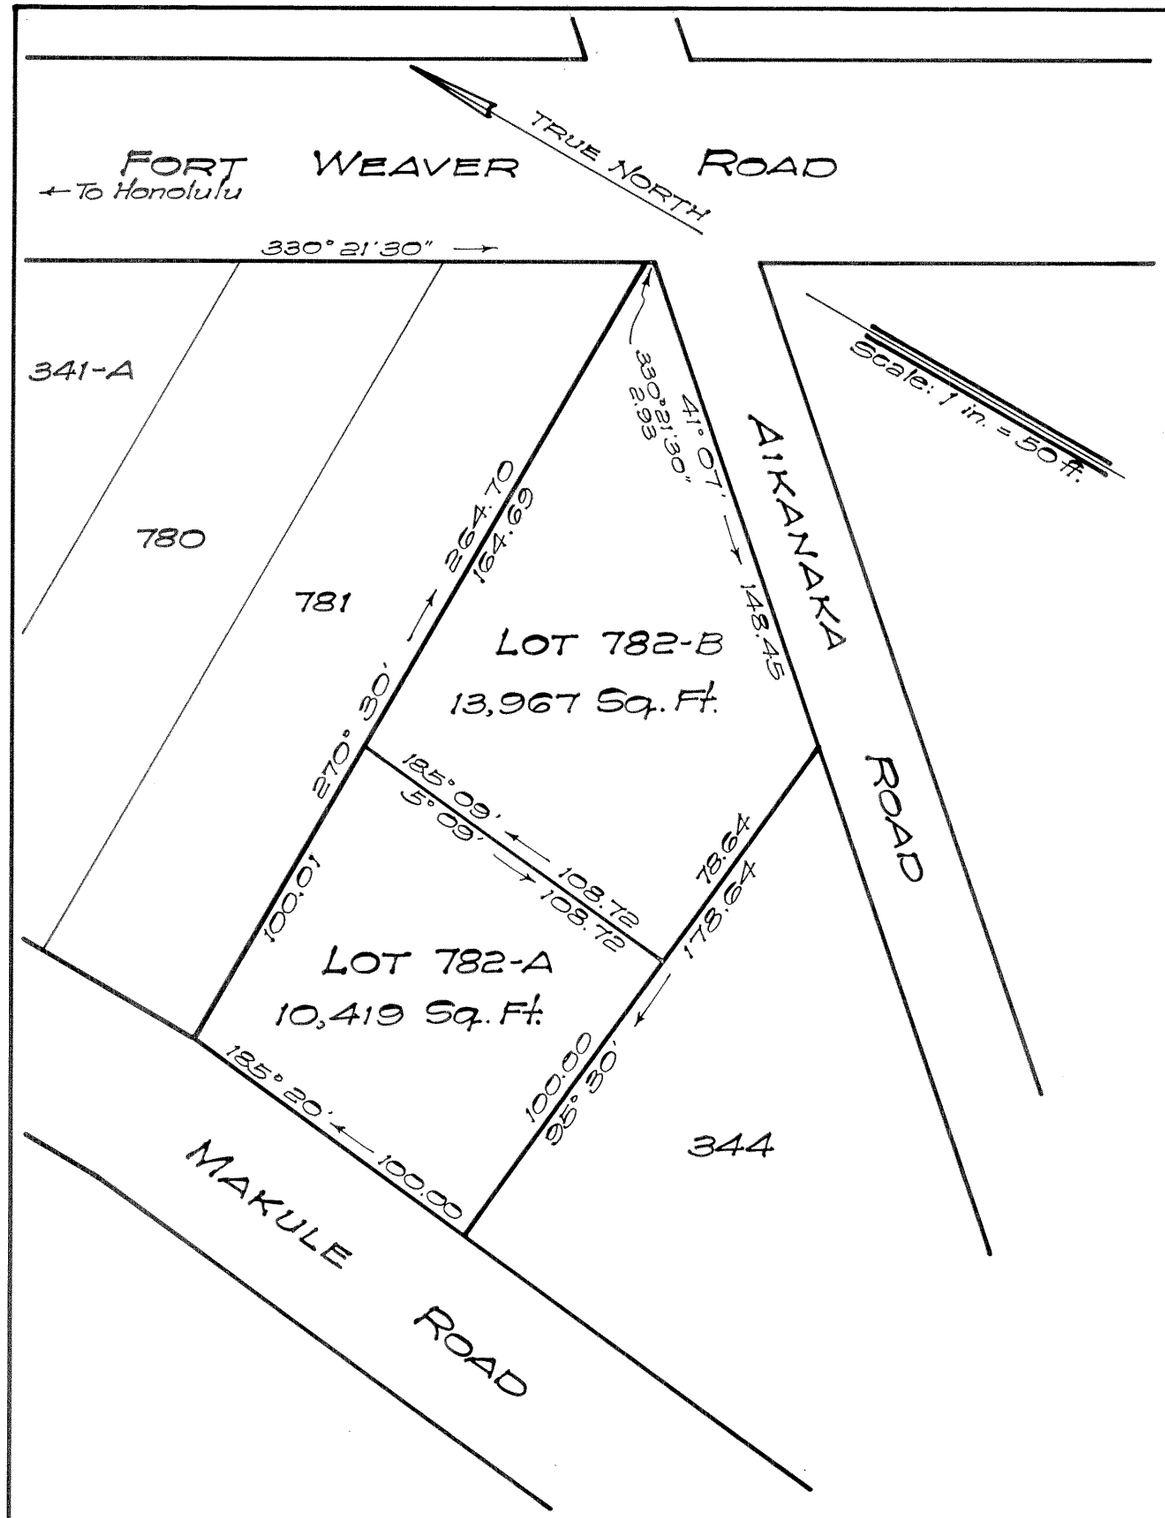

LAND COURT
TERRITORY OF HAWAII

LAND COURT APPLICATION 242
"PUULOA FARMS"

SUBDIVISION OF LOT 782
AS SHOWN ON MAP 46
INTO LOTS 782-A AND 782-B

PUULOA, EWA, OAHU, T.H.

April 19, 1947
22 Dillingham Bldg. Annex
Honolulu, T.H.

Bernard H. McKeague
Registered Land Surveyor 232
Land Court Surveyor Certificate 43

OWNER: Masami Tanaka
Owner's Certificate of Title: 10,611

AUTHORIZED AND APPROVED BY ORDER OF THE
JUDGE OF THE LAND COURT DATED APRIL 24, 1947
BY ORDER OF THE LAND COURT

REGISTRAR OF THE LAND COURT

Filed Apr. 22, 1947
Abraham K. Akana
Assistant Registrar

Tax Map Key: 9-1-08

10" x 15" = 1 sq. ft.