MAP 68

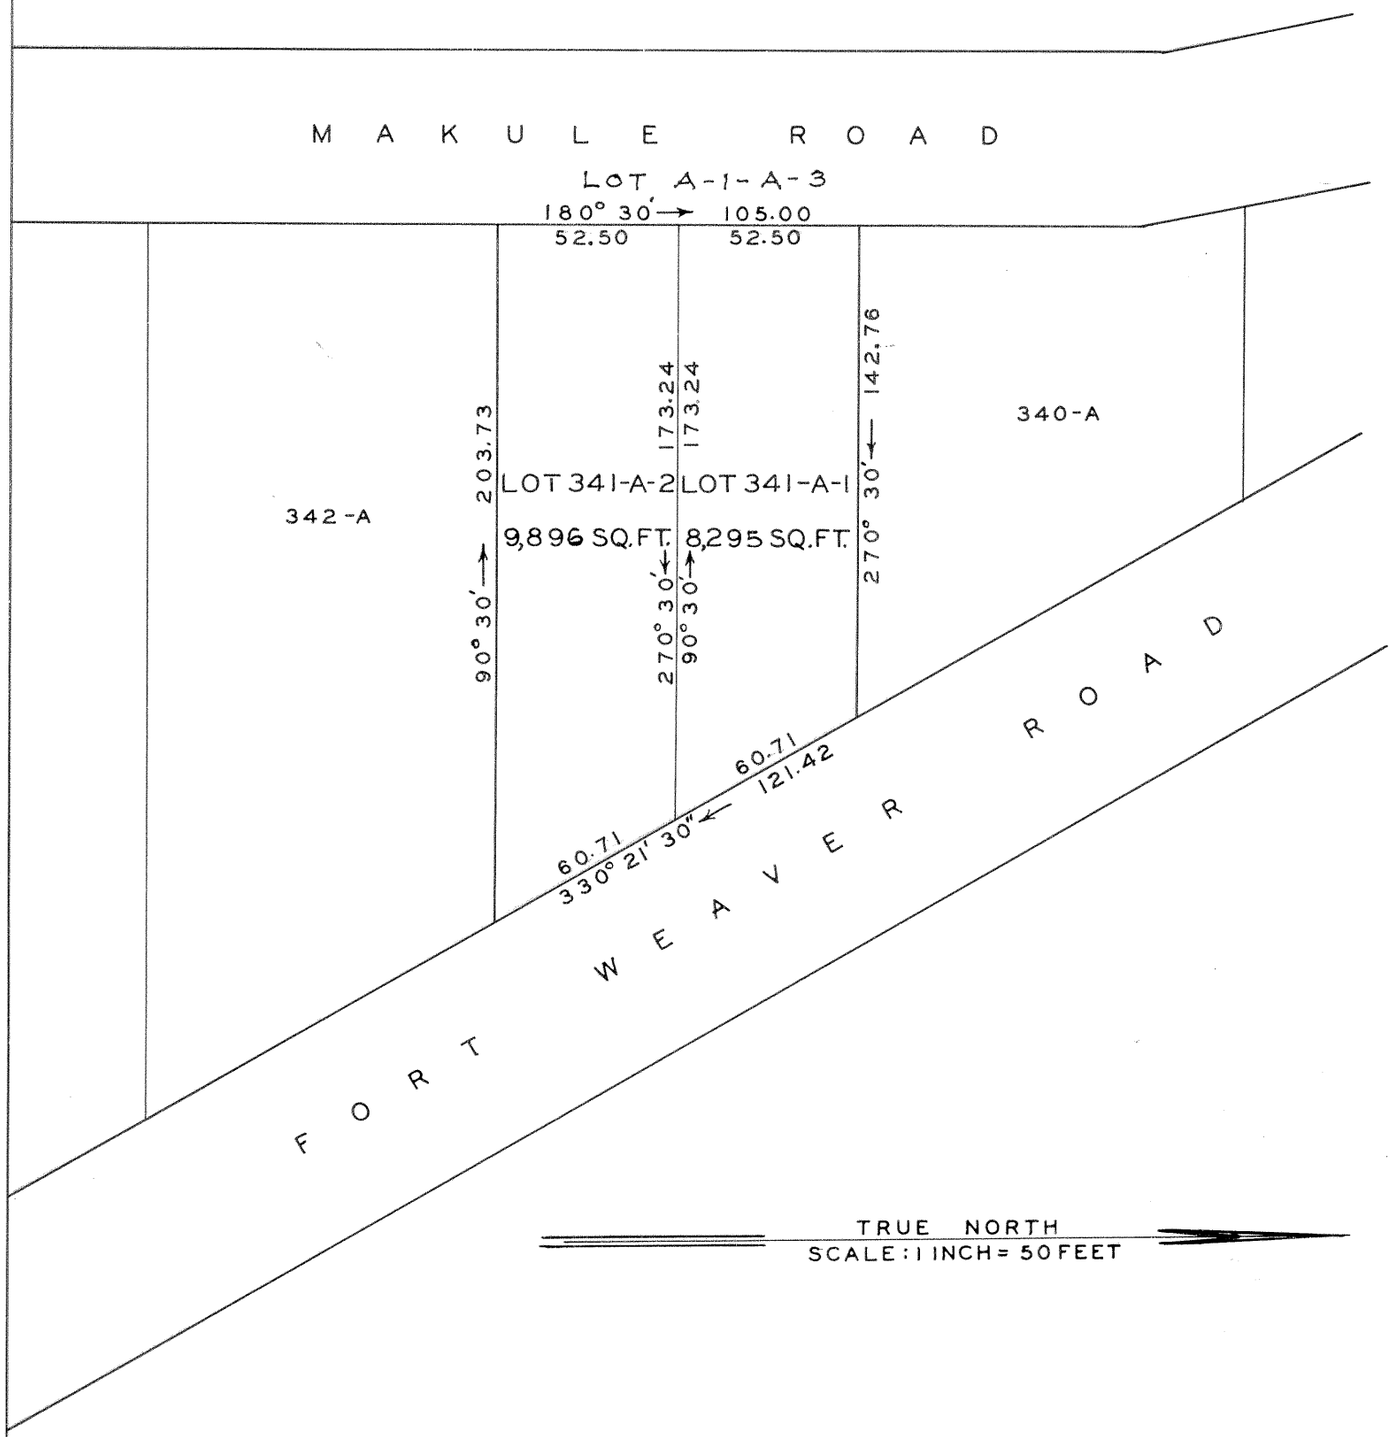

LAND COURT
TERRITORY OF HAWAII

LAND COURT APPLICATION 242
"PUULOA FARMS"

SUBDIVISION OF LOT 341-A
AS SHOWN ON MAP 20
INTO LOTS 341-A-1 AND 341-A-2

PUULOA, EWA, OAHU, T. H.

KEIJI SUZUKI
REGISTERED LAND SURVEYOR
No. 135
HAWAII, U.S.A.

NOVEMBER 30 1948
EWA, OAHU, T.H.

Keiji Suzuki
REGISTERED LAND SURVEYOR 135
LAND COURT SURVEYOR CERTIFICATE 73

OWNERS: TOSHIO ORITA
TAICHI IMADA
OWNERS' CERTIFICATE OF TITLE: 37,873

AUTHORIZED AND APPROVED BY ORDER OF THE JUDGE
OF THE LAND COURT DATED DECEMBER 10, 1948.
BY ORDER OF THE COURT

B D Mudholland
REGISTRAR OF THE LAND COURT

Filed Dec. 8, 1948
Abraham D. Adams
Assistant Registrar

TAX MAP KEY 9-1-08

10 X 15 = 1 SQ. FT.