MAP 116

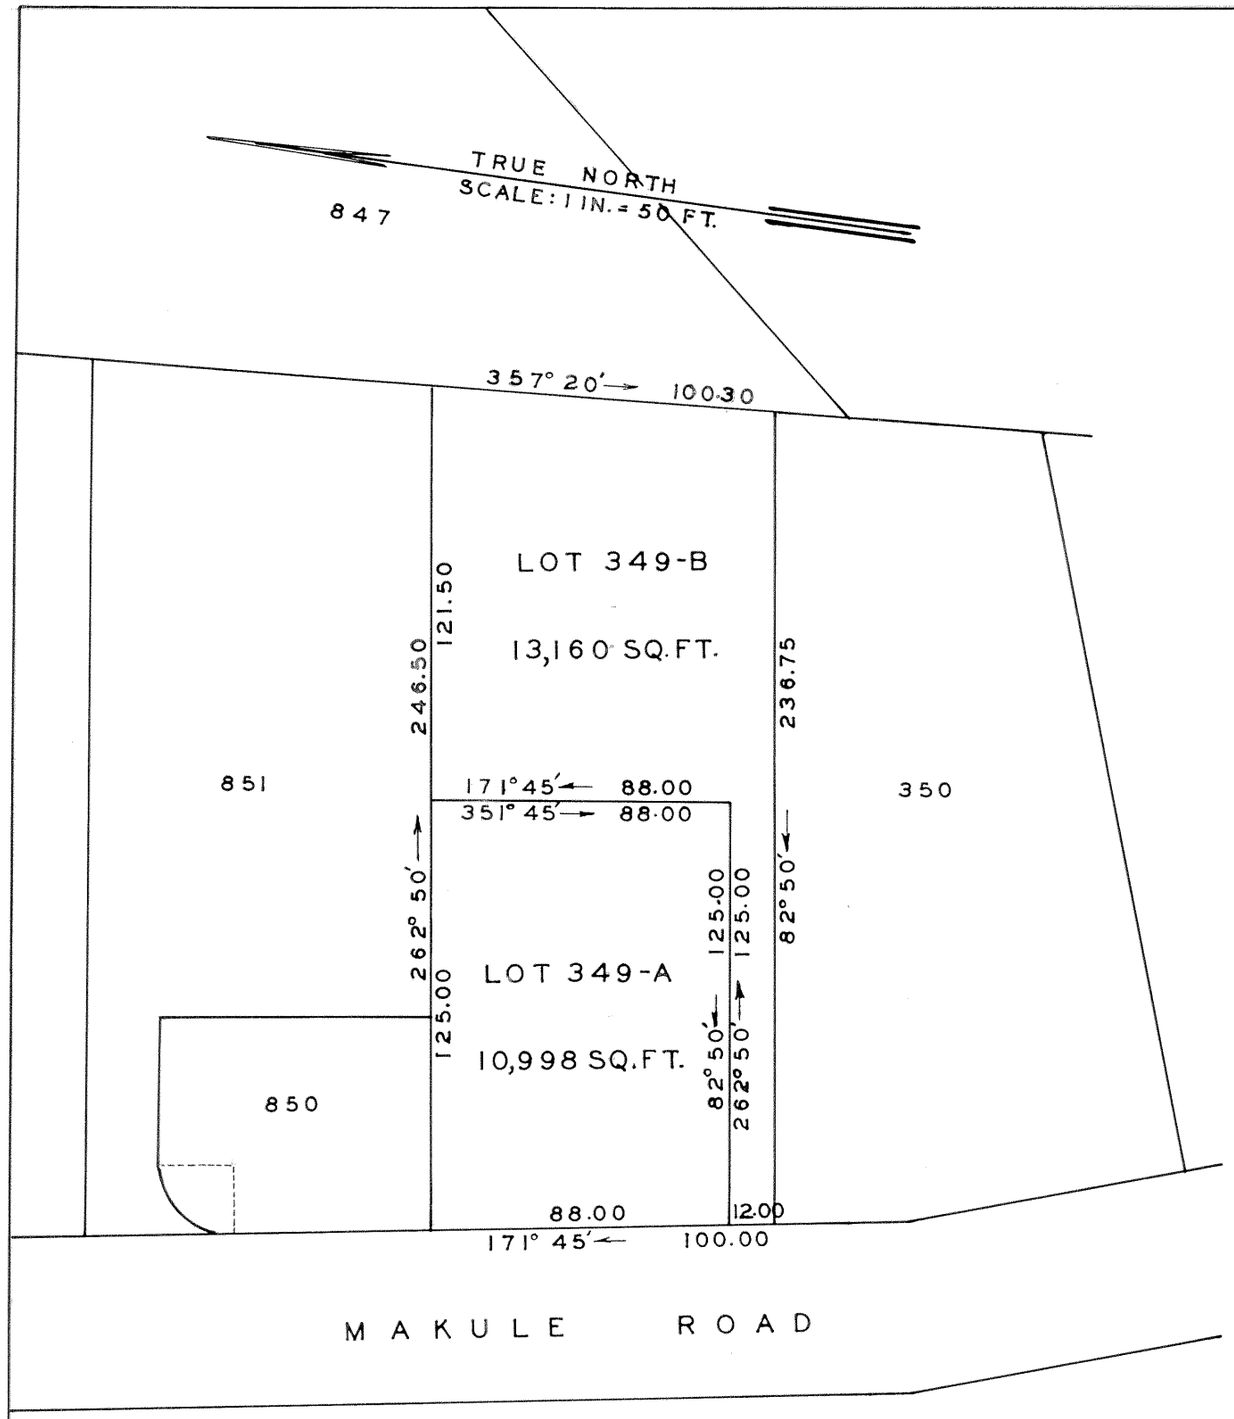

LAND COURT
TERRITORY OF HAWAII

LAND COURT APPLICATION 242
"PUULOA FARMS"

SUBDIVISION OF LOT 349
AS SHOWN ON MAP 14
INTO LOTS 349-A AND 349-B

PUULOA, EWA, OAHU, T. H.

JANUARY 5, 1956.
EWA, OAHU, T.H.

REGISTERED LAND SURVEYOR 135
LAND COURT SURVEYOR CERTIFICATE 73

OWNERS { JORGE OASAY AND ANASITA GALAMAY OASAY
SABAS AGAPAY OASAY AND MARIA BUDIAO OASAY

OWNER'S CERTIFICATE OF TITLE: 62,431

AUTHORIZED AND APPROVED BY ORDER OF THE
JUDGE OF THE LAND COURT DATED: JANUARY 18, 1956.
BY ORDER OF THE COURT.

REGISTRAR OF THE LAND COURT.

Filed Jan. 17, 1956
Registrar

TAX MAP KEY 9-1-08

10 X 15 = 1 SQ. FT.