MAP 130

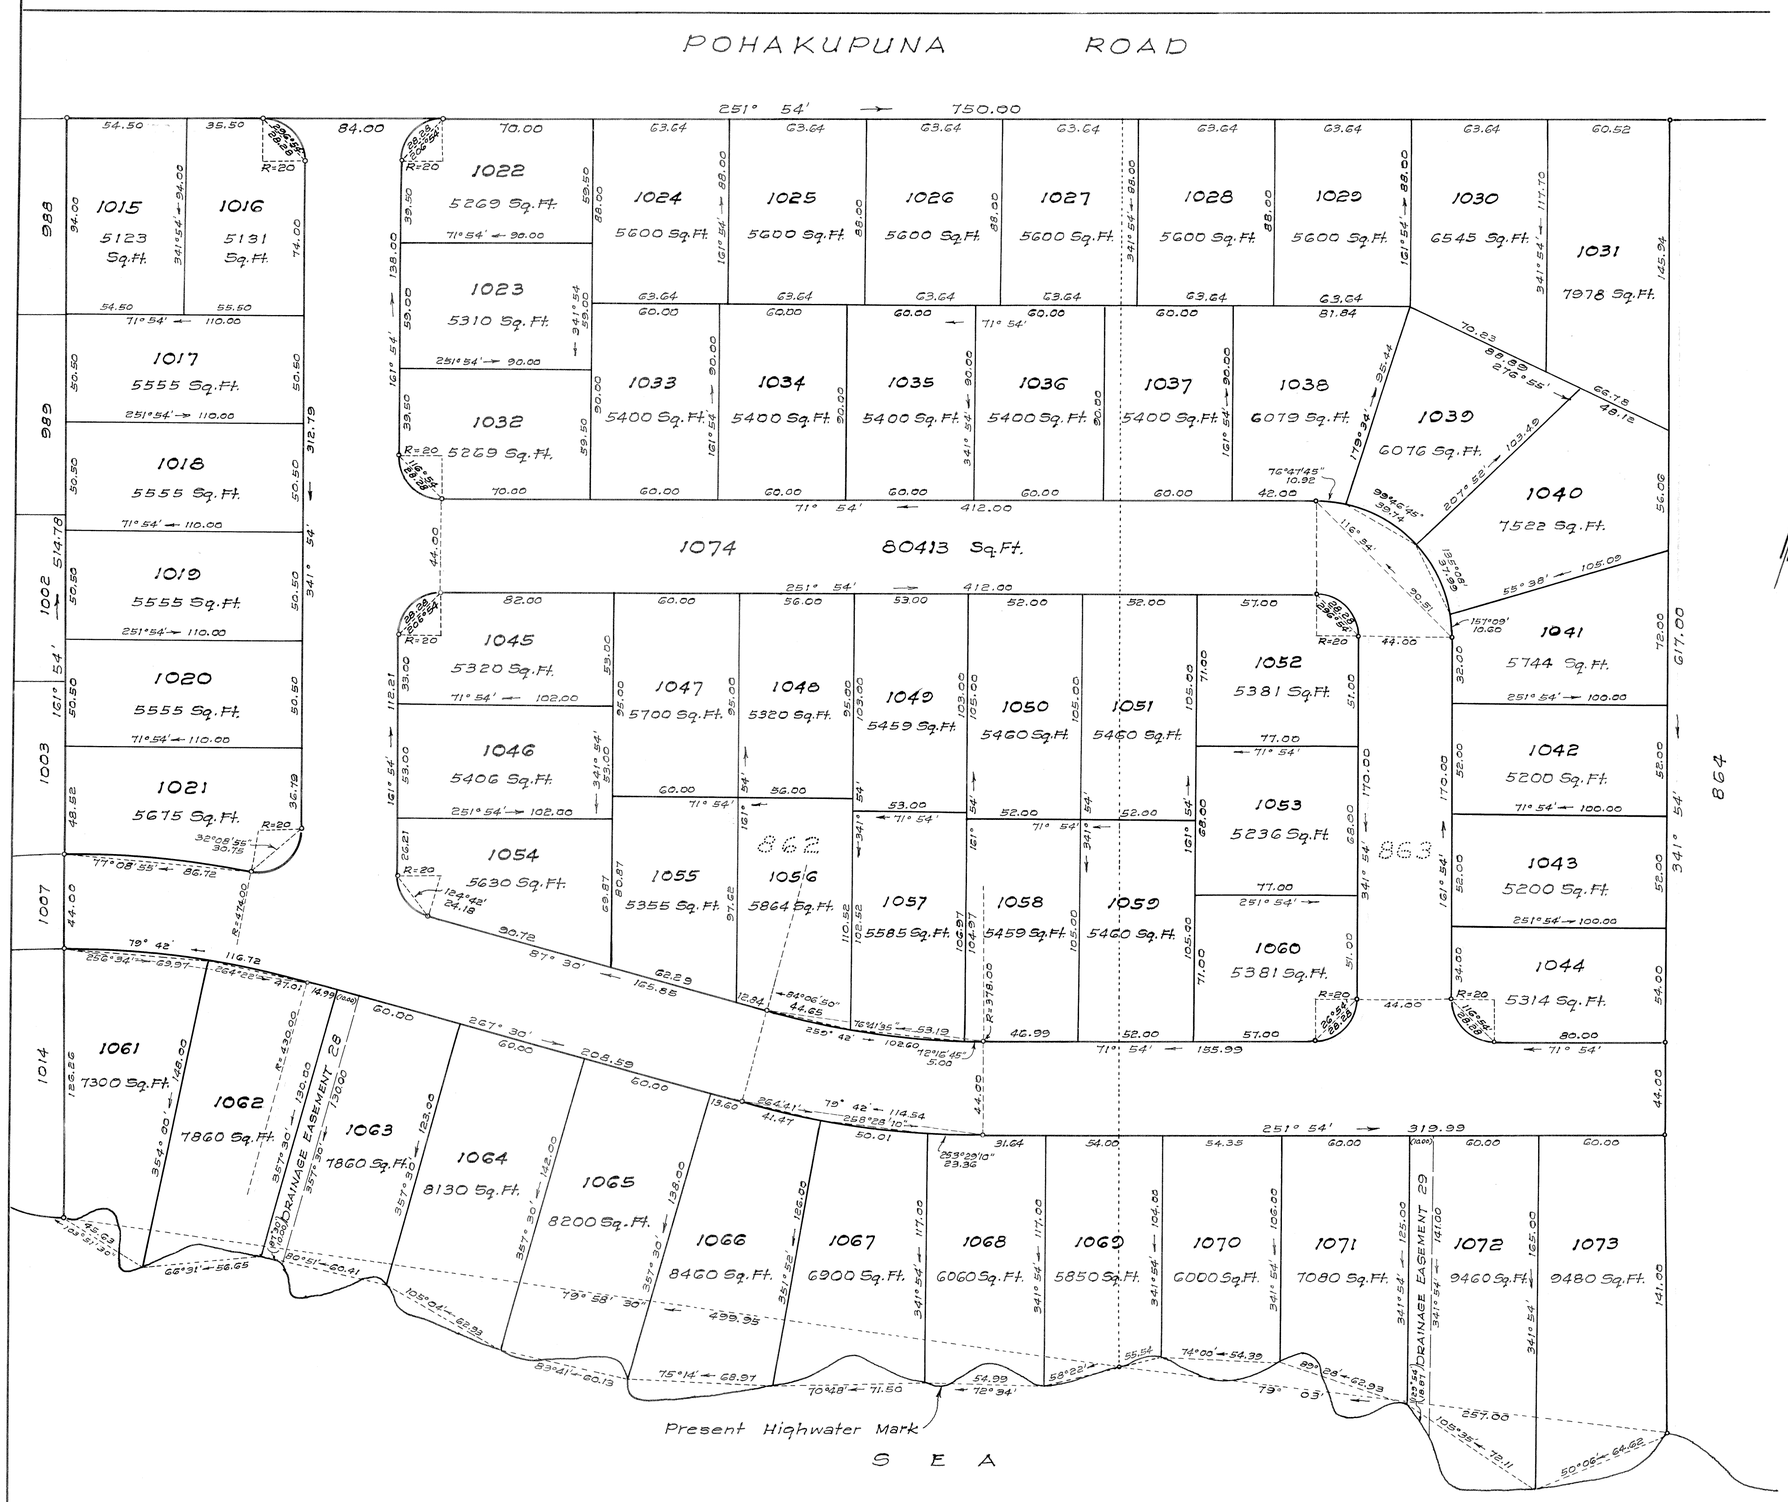

LAND COURT

TERRITORY OF HAWAII

LAND COURT APPLICATION 242

CONSOLIDATION OF LOTS 862 AND 863
AS SHOWN ON MAP 99
AND RESUBDIVISION OF SAID CONSOLIDATION
INTO LOTS 1015 TO 1074 (INCLUSIVE)
AND DESIGNATION OF EASEMENTS 28 AND 29
OVER AND ACROSS LOTS 1063 AND 1072 RESPECTIVELY

AT PUULOA, EWA, OAHU, T.H.

320 WARD AVENUE
HONOLULU, T.H.
SEPTEMBER 27, 1958.

A. E. MINVIELLE, JR. REGISTERED LAND SURVEYOR No. 193 HAWAII, U.S.A.

A.E. Minvielle Jr.
A.E. Minvielle, Jr.
Surveyor and Maker of Plan
Registered Certificate 193 E-S

OWNERS: ADOLPH JOSEPH MENDONCA
VIOLET GONSALVES MENDONCA
OWNERS' CERTIFICATES OF TITLE:
LOT 862 70,279
LOT 863 72,342

AUTHORIZED AND APPROVED BY ORDER OF THE JUDGE OF THE LAND COURT DATED: JANUARY 6, 1959
BY ORDER OF THE COURT.
Abraham W. Akana
Asst. REGISTRAR OF THE LAND COURT.

Filed Dec. 22, 1958
Abraham W. Akana
Assistant Registrar

NOTE:
Area of Easement 28 = 1300 Sq.Ft.
Area of Easement 29 = 1330 Sq.Ft.

Tax Map Key: 9-1-09: 41 and 42.

21"x32" = 4.7 Sq.Ft.