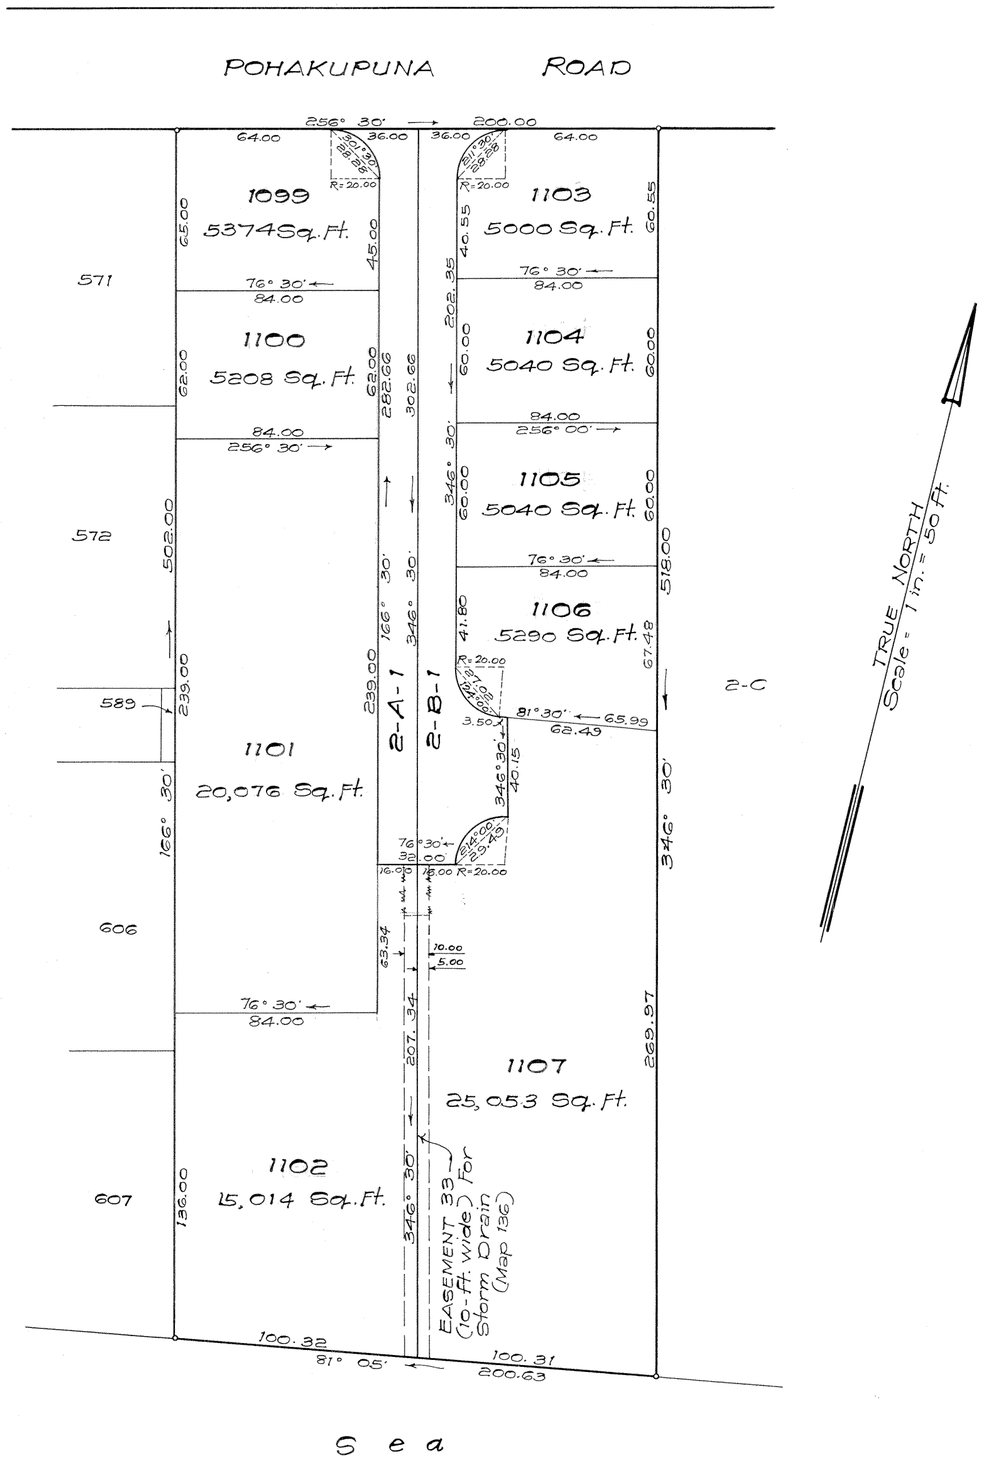

LAND COURT

STATE OF HAWAII

LAND COURT APPLICATION 242

SUBDIVISION OF LOTS 2-A-2 AND 2-B-2
AS SHOWN ON MAP 136
LOT 2-A-2 INTO LOTS 1099 TO 1102 INCLUSIVE,
LOT 2-B-2 INTO LOTS 1103 TO 1107 INCLUSIVE

AT PUULOA, EWA, OAHU, HAWAII.

233 Merchant St.
Honolulu, Hawaii
January 5, 1960

MARCELLINO P. CORREA
REGISTERED LAND SURVEYOR No 259
HAWAII, U.S.A.

R. M. TOWILL CORPORATION
By: Marcellino P. Correa
Registered Professional Surveyor
Certificate Number 259

OWNERS OF LOT 2-A : Paul Tuck Young Wong and Mavis char Wong

Owners' Certificate of Title : 67,658

OWNERS OF LOT 2-B : Feril Stewart Angco and Bertha Nascimento Angco

Owners' Certificate of Title : 69,928

AUTHORIZED AND APPROVED BY ORDER OF THE JUDGE
OF THE LAND COURT DATED : MAY 6, 1960.
BY ORDER OF THE COURT

Asst. Abraham N. Akana
REGISTRAR OF THE LAND COURT

Portion of Easement 33 affecting Lots 1102 and 1107 as shown hereon has been cancelled by Order of the Judge of the Land Court dated March 29, 1967.
Honolulu, Hawaii
March 29, 1967
Kazutaka Saiki
State Land Surveyor

Filed May 3, 1960
Abraham N. Akana
Assistant Registrar

Tax Map Key : 9-1-25 - 52 and 66
6152-0-S

15" X 21" = 2.2 Sq. Ft.