MAP 196

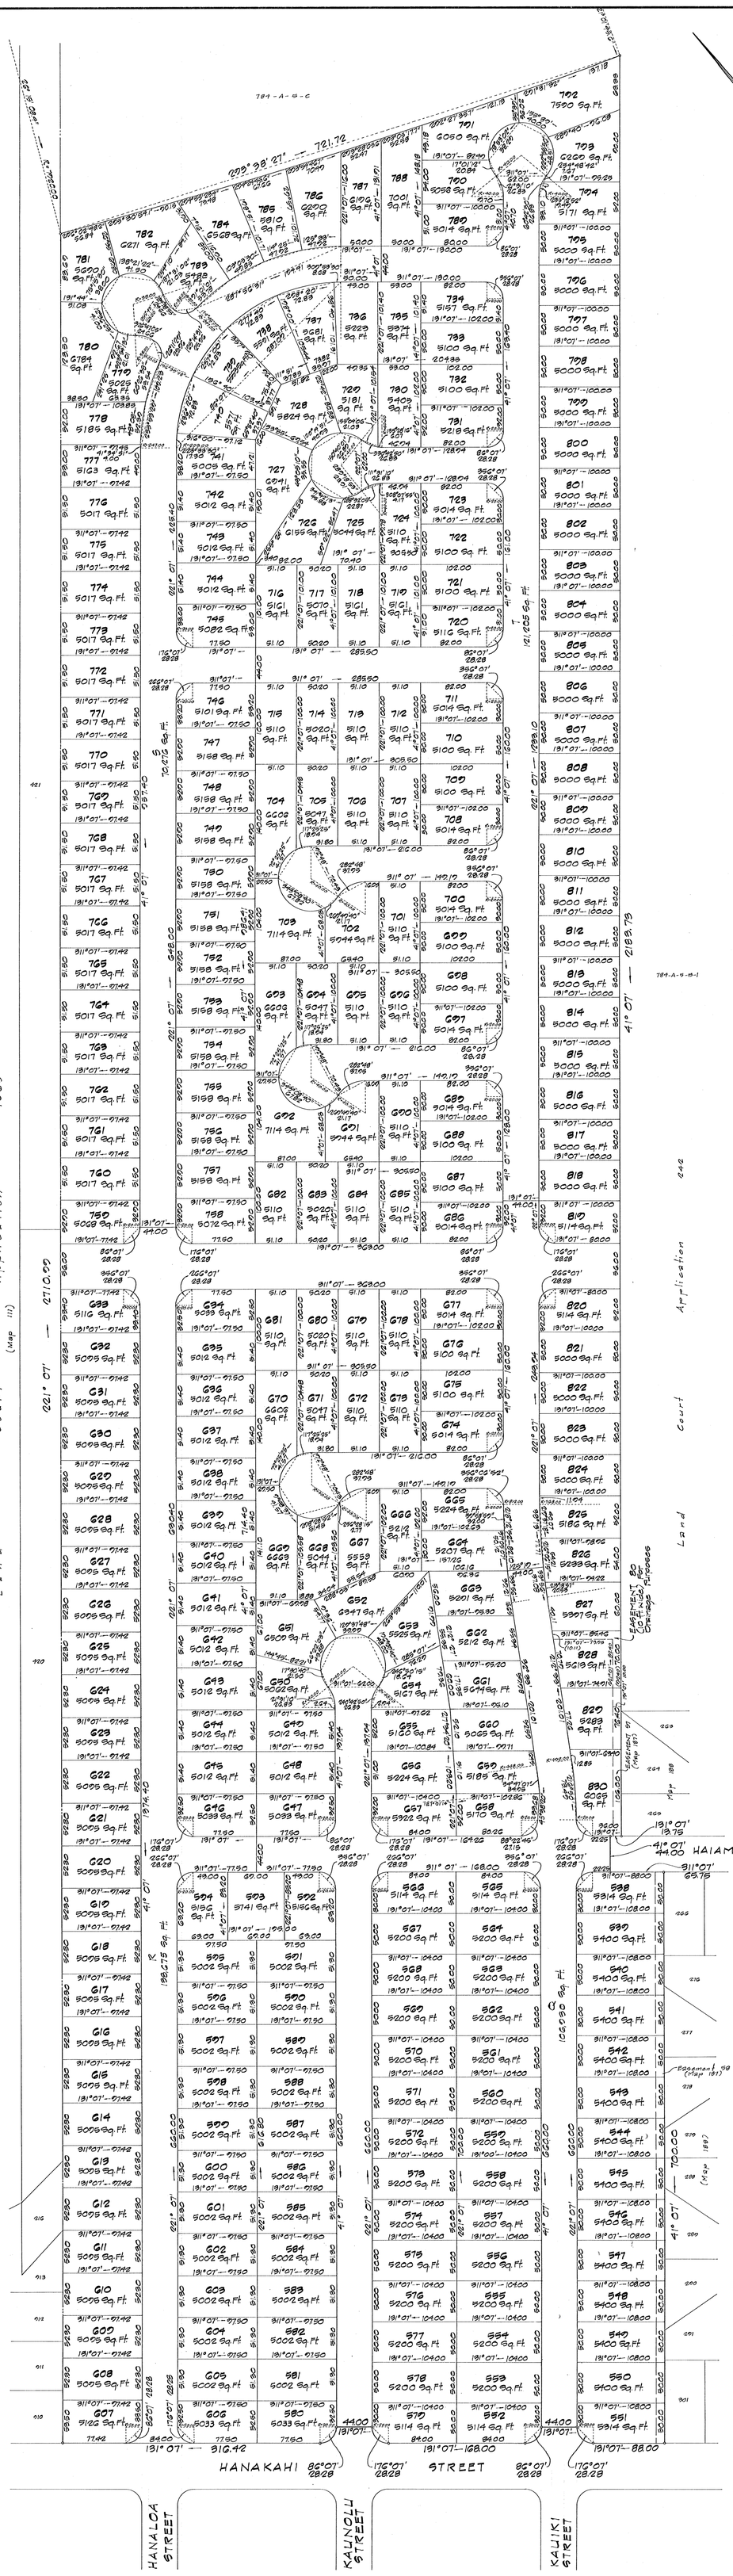

LAND COURT

STATE OF HAWAII

LAND COURT APPLICATION 242

SUBDIVISION OF LOT B-1-A, BLOCK A
AS SHOWN ON MAP 103
INTO LOTS 538 TO 830, INCLUSIVE
AND LOTS "Q", "R", "S", AND "T", BLOCK A
AND DESIGNATION OF EASEMENT 80
AFFECTING LOTS 828 AND 829

AT PUULOA, EWA, OAHU, HAWAII

1149 Bethel Street
Honolulu Hawaii
March 23, 1971

PASCO KAWAHARA
REGISTERED LAND SURVEYOR
No. 1235
HAWAII, U.S.A.

PARK ENGINEERING, INC.
Engineers & Surveyors
Dean Kawahara
Registered Professional Surveyor
Certificate Number 1235-S

Owner: Lewers & Cooke, Inc.
Owners Certificate of Title: 106,802

AUTHORIZED AND APPROVED BY ORDER OF THE JUDGE OF THE LAND COURT DATED JULY 19, 1971
BY ORDER OF THE COURT.

Rudolph K. Esquivel
REGISTRAR OF THE LAND COURT

Filed June 25, 1971 Paul Coghoff Clerk

Tax Map Key: 9-1-01:5

42" x 54" = 16.75 Sq. Ft.