MAP 3

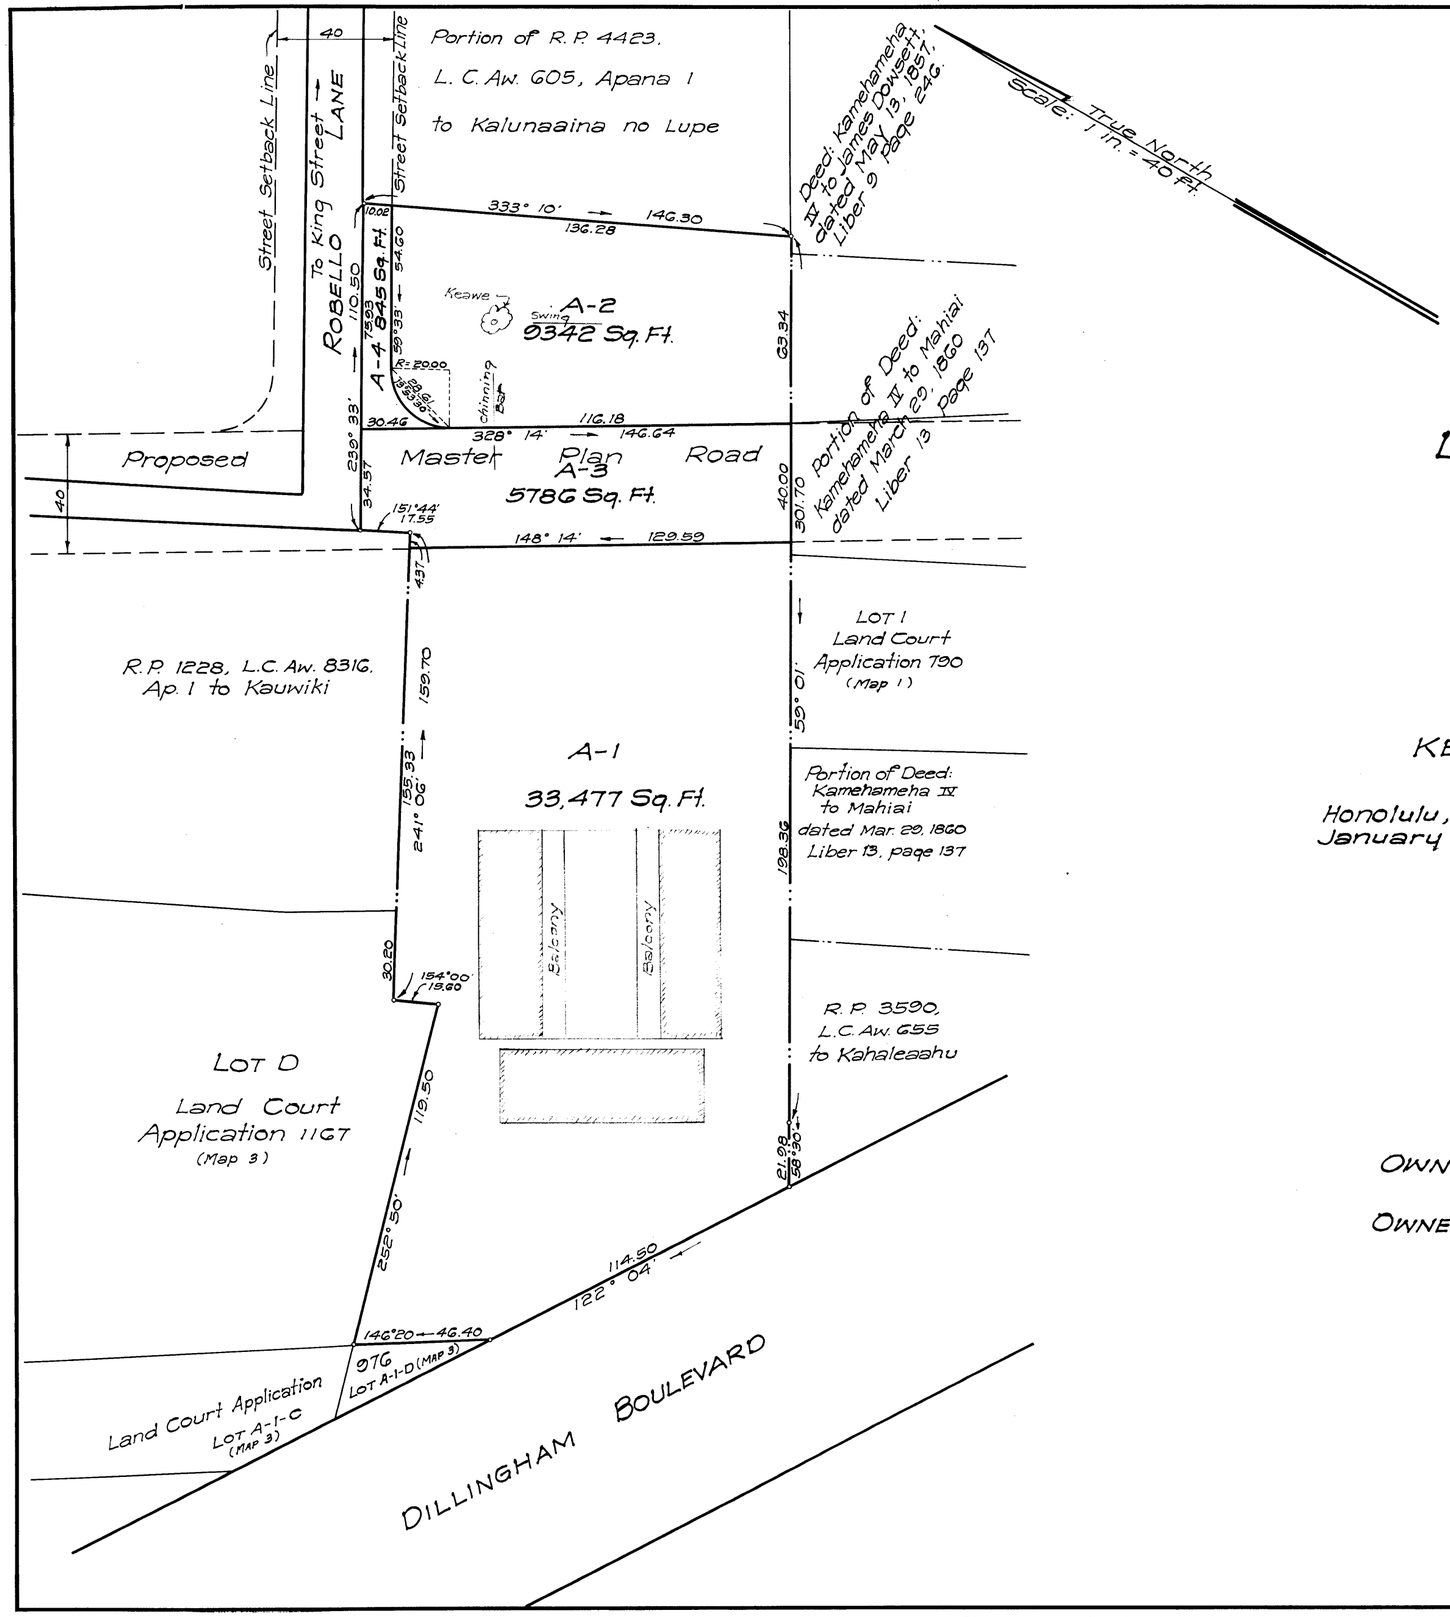

LAND COURT

TERRITORY OF HAWAII

LAND COURT APPLICATION 250

SUBDIVISION OF LOT A
AS SHOWN ON MAP 2
INTO LOTS A-1 TO A-4 (INCLUSIVE)

SITUATE AT ROBELLO LANE
KEONEULA, KAPALAMA, HONOLULU, OAHU, T.H.

Honolulu, T. H.
January 22, 1957

REGISTERED LAND SURVEYOR No. 4 HAWAII, U.S.A.

DEPARTMENT OF PUBLIC WORKS
CITY AND COUNTY OF HONOLULU
LAND DIVISION

BY: D. Kealalio
Registered Professional Surveyor
Certificate Number 4-5

OWNER: City and County of Honolulu

OWNER'S CERTIFICATE OF TITLE: 4540

AUTHORIZED AND APPROVED BY ORDER OF THE JUDGE
OF THE LAND COURT DATED: MAY 15, 1957.
BY ORDER OF THE COURT:

Abraham N. Akana
ASS'T. REGISTRAR OF THE LAND COURT

Filed May 13, 1957
Abraham N. Akana
Assistant Registrar

K+E 166 IMPERIAL TRACING CLOTH T.M. 7499

Tax Map Key: 1-5-06

Parcels 2, 3, 4 and 5
Robello School Abandonment
7-10-4-19

15" x 21" = 2.2 ft