MAP 3

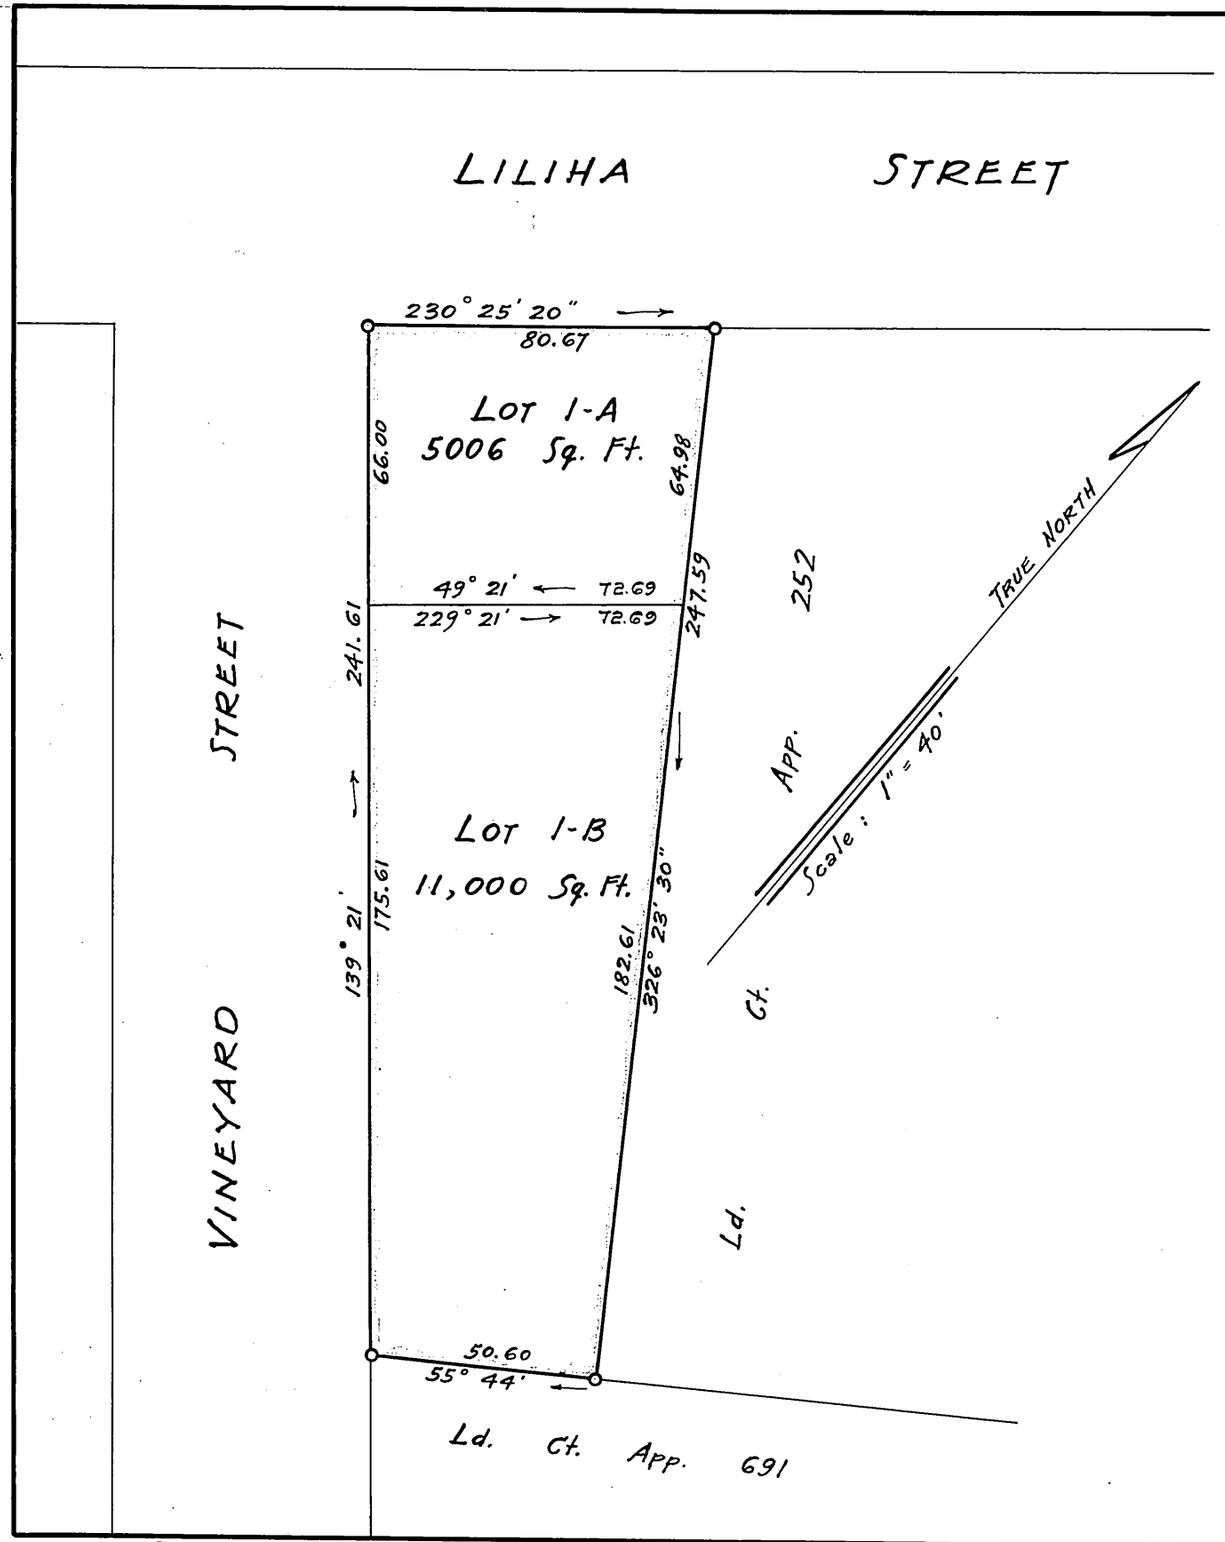

LAND COURT

TERRITORY OF HAWAII

LAND COURT APPLICATION 251

SUBDIVISION OF LOT 1 AS SHOWN ON MAP 2
INTO LOTS 1-A AND 1-B

SITUATED AT THE EAST CORNER OF
LILIHA AND VINEYARD STREETS
AT KOIUIU, HONOLULU, OAHU, T.H.

Fred E Harvey
Surveyor and Maker of Plan
Registered Certificate 79-ES

419 S. M. Damon Bldg.
Honolulu, T.H.
January 4, 1949

FRED E. HARVEY
REGISTERED LAND SURVEYOR
No. 79
HAWAII, U.S.A.

OWNER: MAGOON BROTHERS, LIMITED

OWNER'S CERTIFICATE OF TITLE: 3772

AUTHORIZED AND APPROVED BY ORDER OF THE
JUDGE OF THE LAND COURT DATED: FEBRUARY 15, 1949.
BY ORDER OF THE COURT.

Arthur Holland
REGISTRAR OF THE LAND COURT.
Filed Feb. 10, 1949
Abraham Y. Akana
Assistant Registrar

Tax Map Key: 1-7-23-8

10" x 15" = 1 Sq. Ft.

1
9