256:

MAP 2

LAND COURT
TERRITORY OF HAWAII

CONSOLIDATION OF
LOTS 1 AND 2 OF LAND COURT APPLICATION 256
AS SHOWN ON MAP 1 FILED IN THE BUREAU OF CON—
VEYANCES WITH THE ASSISTANT REGISTRAR OF THE LAND COURT
AND
RE-SUBDIVISION OF SAID CONSOLIDATION
INTO LOTS 3, 4, 5 AND 6

WAIOLI, HANALEI, KAUAI, T.H.

Scale: 1 in. = 100 ft.

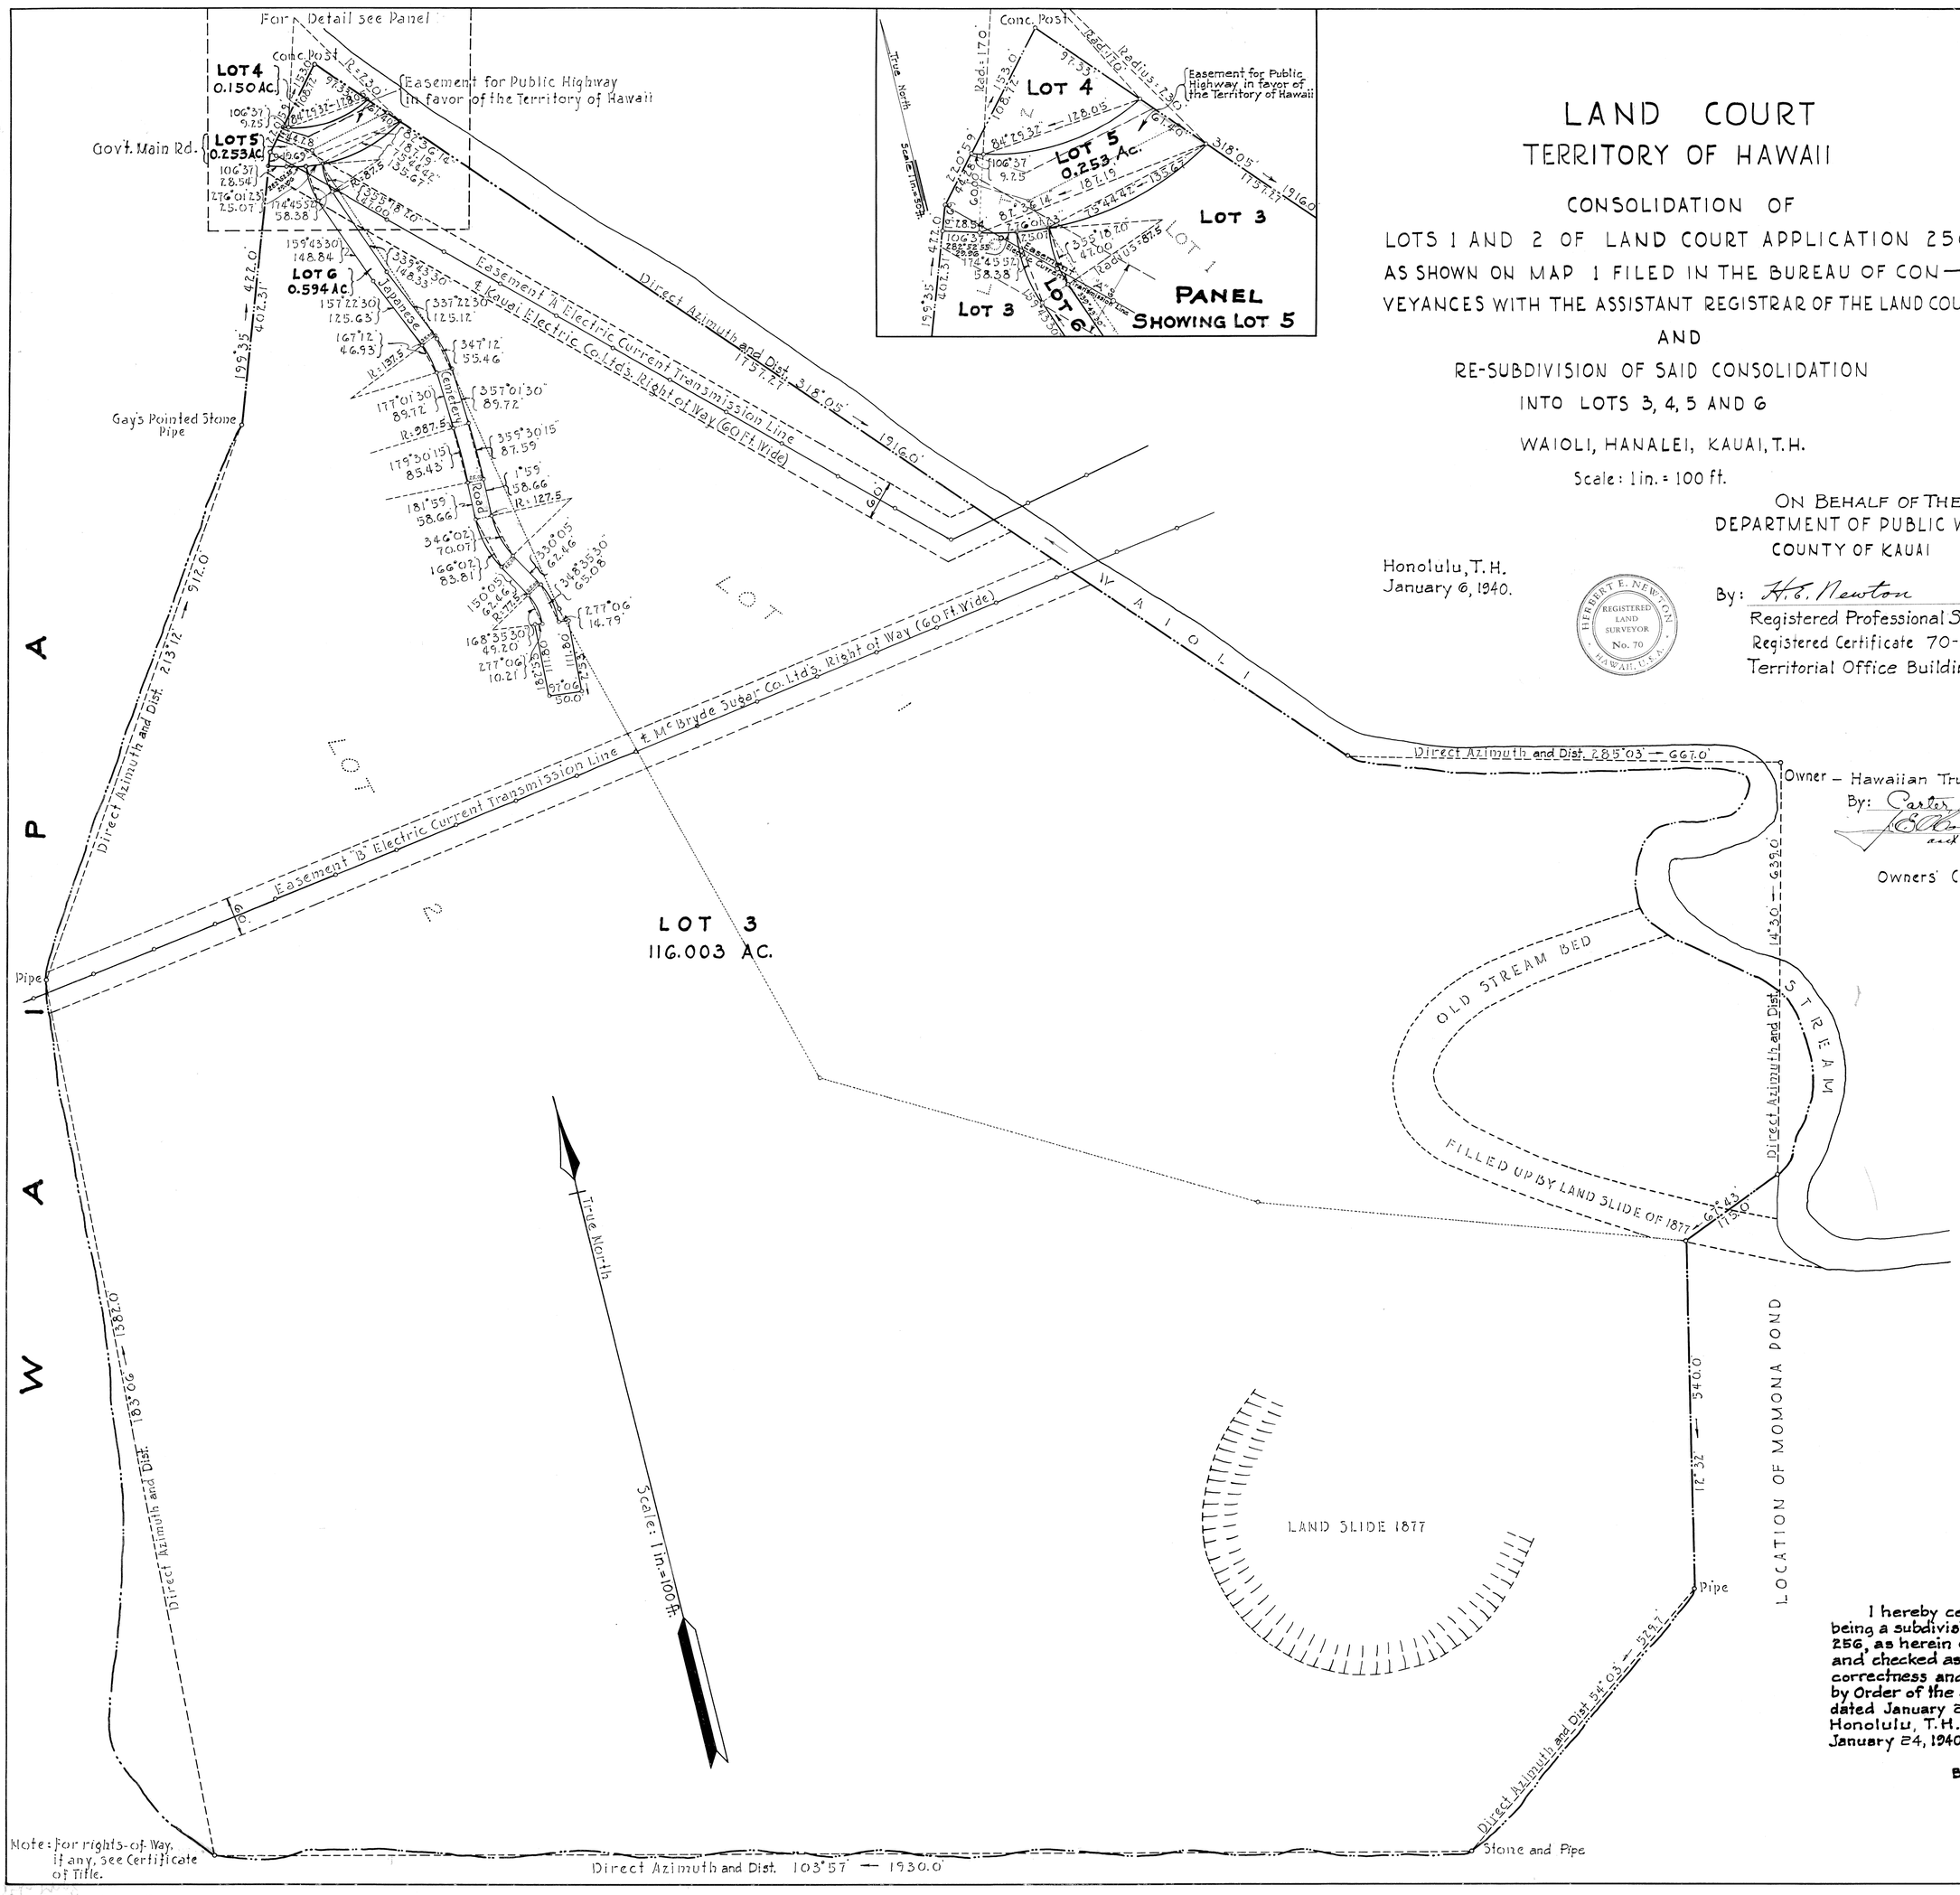

Honolulu, T.H.
January 6, 1940.

HERBERT E. NEWTON REGISTERED LAND SURVEYOR No. 70 HAWAII, U.S.A.

ON BEHALF OF THE
DEPARTMENT OF PUBLIC WORKS
COUNTY OF KAUAI

By: H. E. Newton
Registered Professional Surveyor
Registered Certificate 70-5
Territorial Office Building

I hereby certify that the map hereon being a subdivision of Land Court Application 256, as herein entitled, has been examined and checked as to form and mathematical correctness and that it has been approved by Order of the Judge of the Land Court dated January 24, 1940.
Honolulu, T.H.
January 24, 1940.

L. M. Whitehouse
Surveyor, Territory of Hawaii
By: Robert D. King
Principal Cadastral Engineer

Filed Jan. 19, 1940
Abraham M. Akau
Assistant Registrar

Note: For rights-of-Way, if any, see Certificate of Title.

Tax Map 5: Key 5-6-02

30" x 36" = 7.5 Sq. Ft.