MAP 66

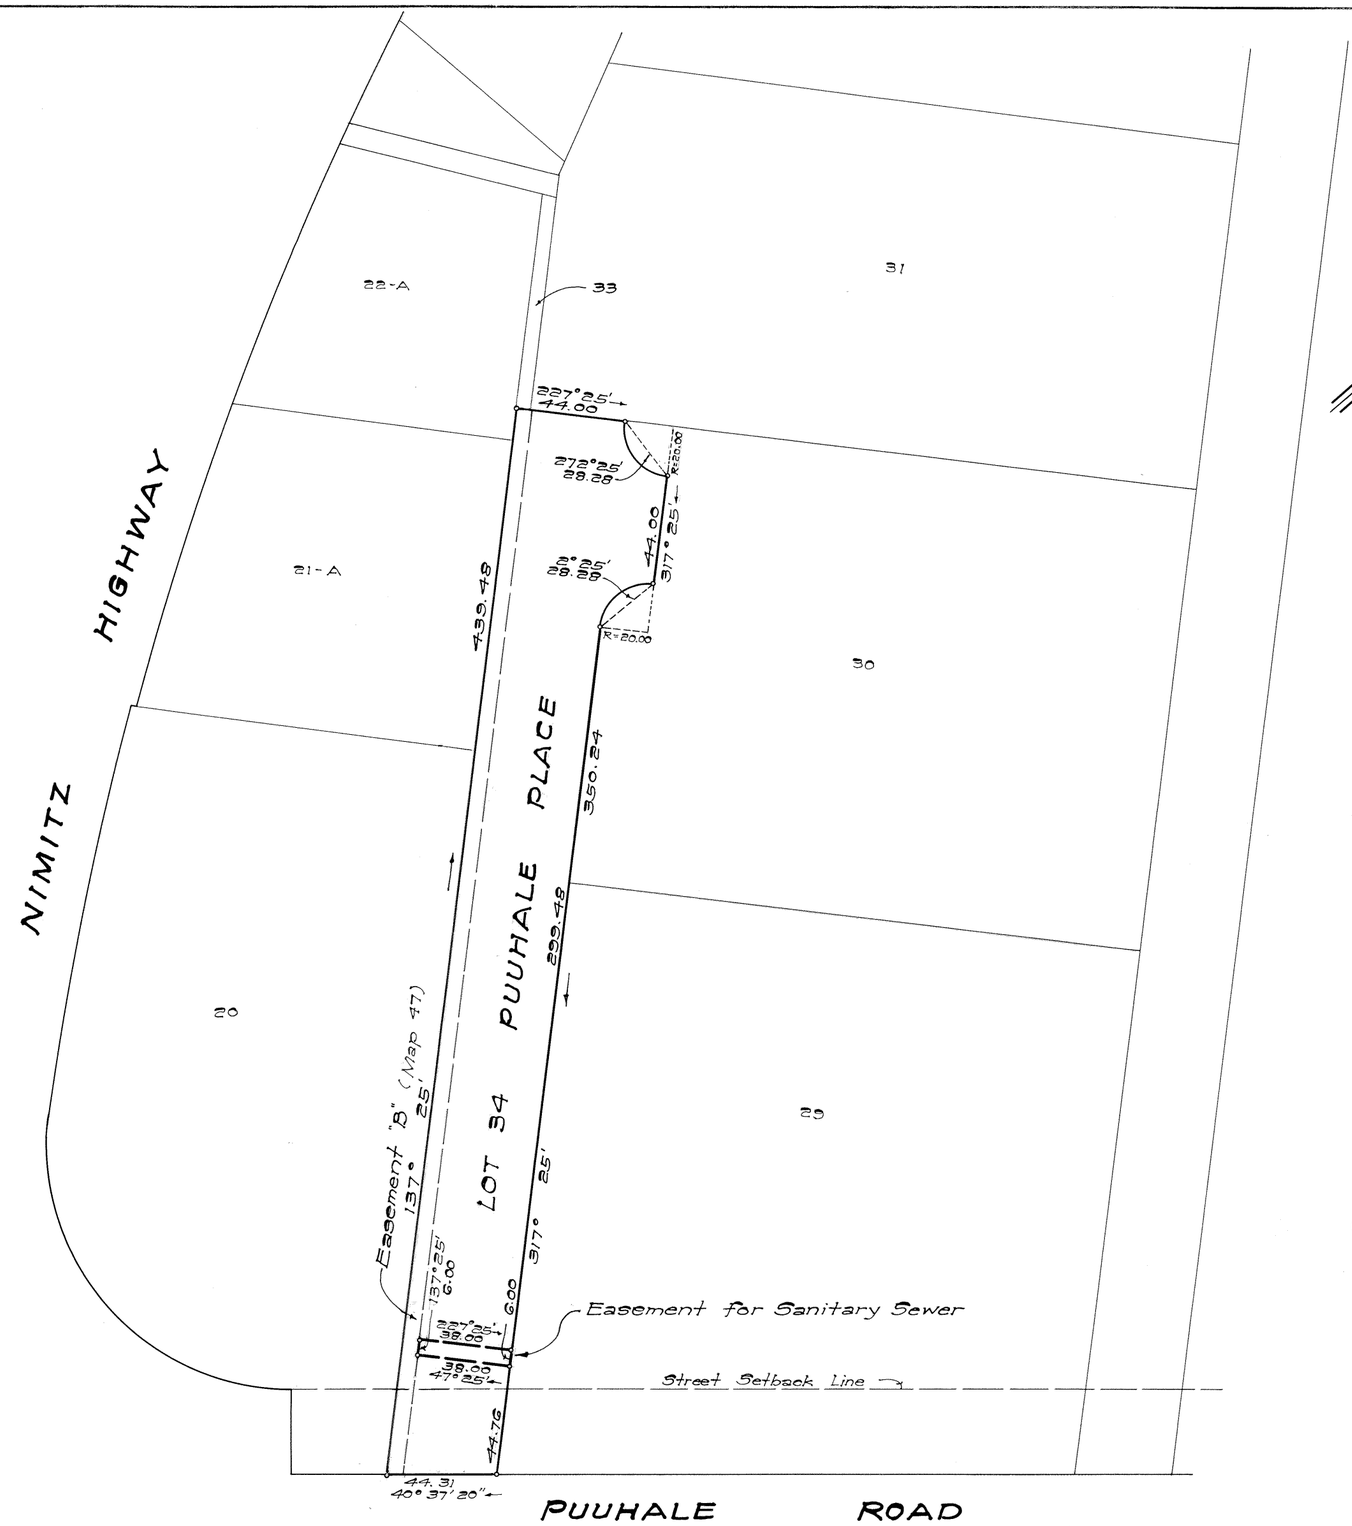

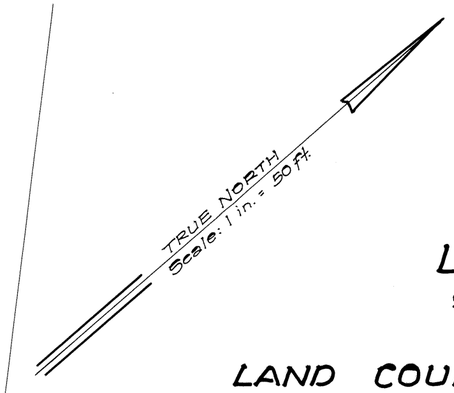

LAND COURT
STATE OF HAWAII

LAND COURT APPLICATION 258

DELINEATION OF EASEMENT
FOR SANITARY SEWER PURPOSES
OVER AND ACROSS LOT 34
AS SHOWN ON MAP 47

AT KALIHI, HONOLULU, OAHU, HAWAII

Honolulu, Hawaii
December 9, 1968

TAKEO MORISATO
REGISTERED PROFESSIONAL SURVEYOR
No. 611
HAWAII, U.S.A.

DEPARTMENT OF PUBLIC WORKS
CITY AND COUNTY OF HONOLULU
DIVISION OF LAND SURVEY AND ACQUISITION

By: Takeo Morisato
Registered Professional Surveyor
Certificate Number 611-S

OWNER: Honolulu, Limited

OWNER'S CERTIFICATE OF TITLE: 114719

AUTHORIZED AND APPROVED BY ORDER OF THE JUDGE
OF THE LAND COURT DATED: APRIL 21, 1969
BY ORDER OF THE COURT

Rudolph K. Espinda
REGISTRAR OF THE LAND COURT

NOTE:
AREA OF EASEMENT = 228 Sq. Ft.

Filed April 2, 1969 Paul Cozloff Clerk

TAX MAP KEY: 1-2-20:4

Parcel 24
Honolulu Sewers, Section 4, Kalihi District

15" x 21" = 2.2 SQ. FT.