MAP 73

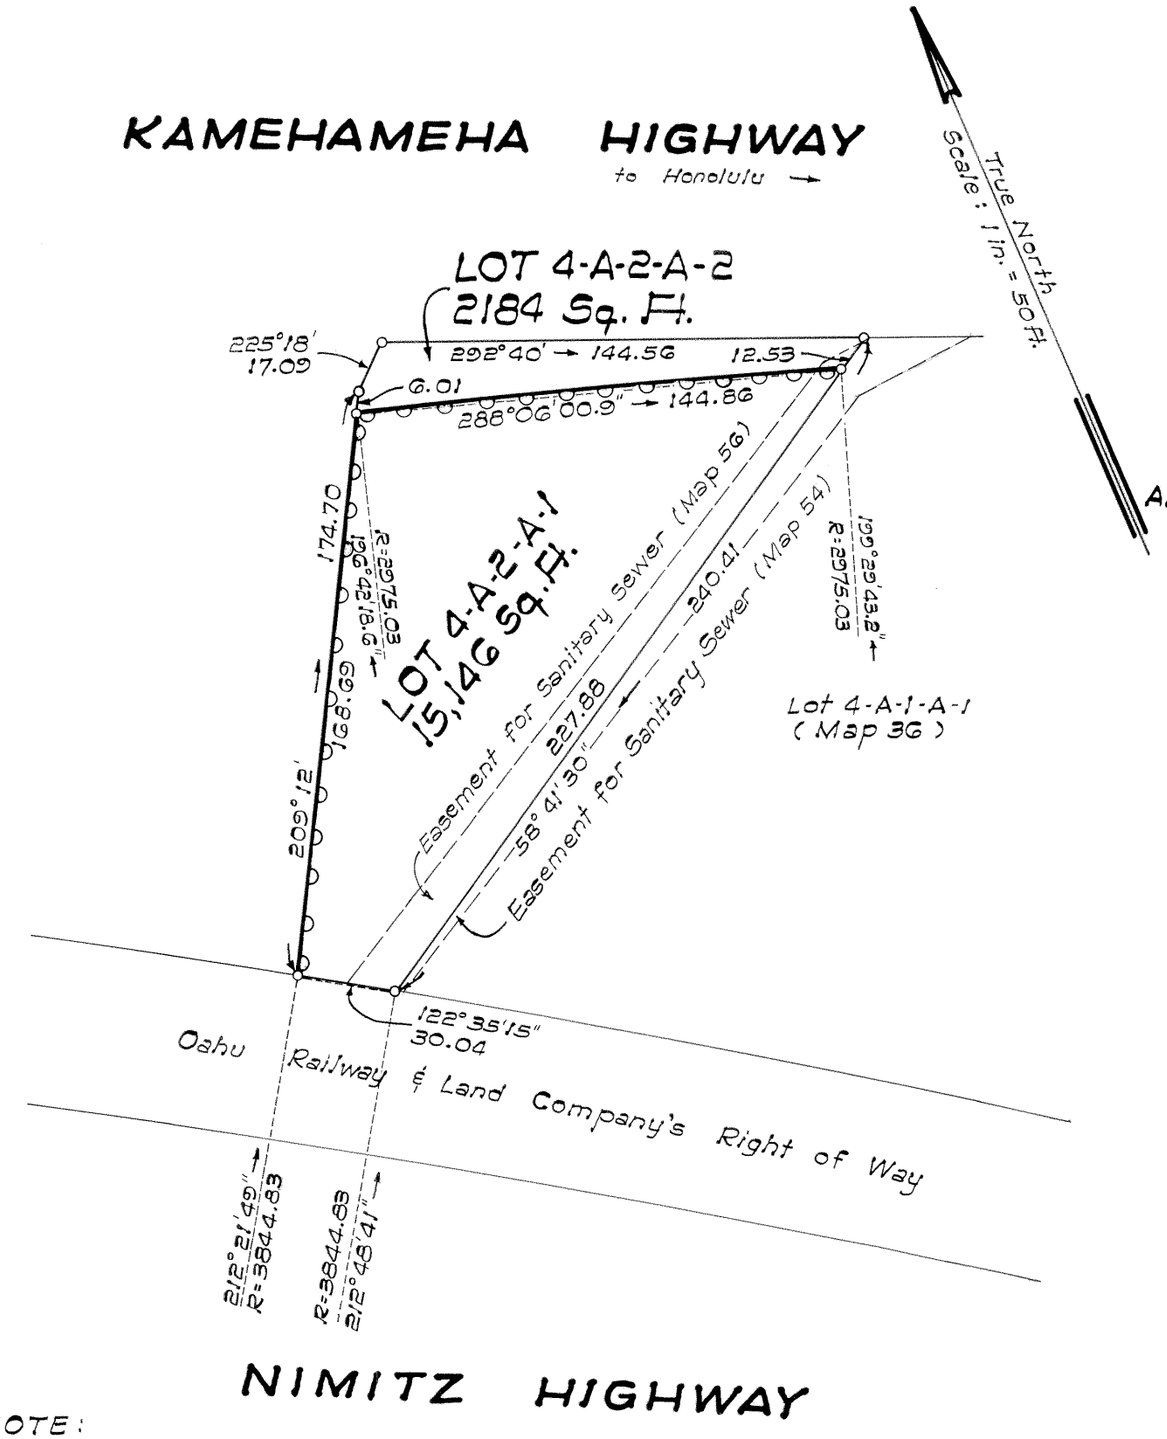

NOTE:

denotes no vehicle access permitted

LAND COURT

STATE OF HAWAII

LAND COURT APPLICATION 258

SUBDIVISION OF LOT 4-A-2-A AS SHOWN ON MAP 35

INTO LOTS 4-A-2-A-1 AND 4-A-2-A-2

AND DESIGNATION OF RESTRICTION OF VEHICLE ACCESS RIGHTS

AFFECTING LOT 4-A-2-A-1

AT KALIHI, HONOLULU, OAHU, HAWAII

Honolulu, Hawaii
December 5, 1977

HAROLD ZANE
REGISTERED PROFESSIONAL LAND SURVEYOR
No. 1566
HAWAII, U.S.A.

STATE OF HAWAII
DEPARTMENT OF TRANSPORTATION
LAND TRANSPORTATION FACILITIES DIVISION

BY: Harold Zane

Registered Professional Surveyor 1566
Land Court Surveyor 141

Owner: Gaspro, Inc.

Owner's Certificate of Title: 112,761

AUTHORIZED AND APPROVED BY ORDER OF THE JUDGE OF THE LAND COURT DATED JUNE 20, 1978 BY ORDER OF THE COURT.

James A. Smith

REGISTRAR OF THE LAND COURT

Filed May 24, 1978
James A. Smith
Registrar

Tax Map Key: 1-2-19:4

Parcel 69 (Rev. 1)
INTERSTATE HIGHWAY
Federal Aid Project No. I-HI-1(82)

10" x 15" = 1 Sq. Ft.