MAP 78

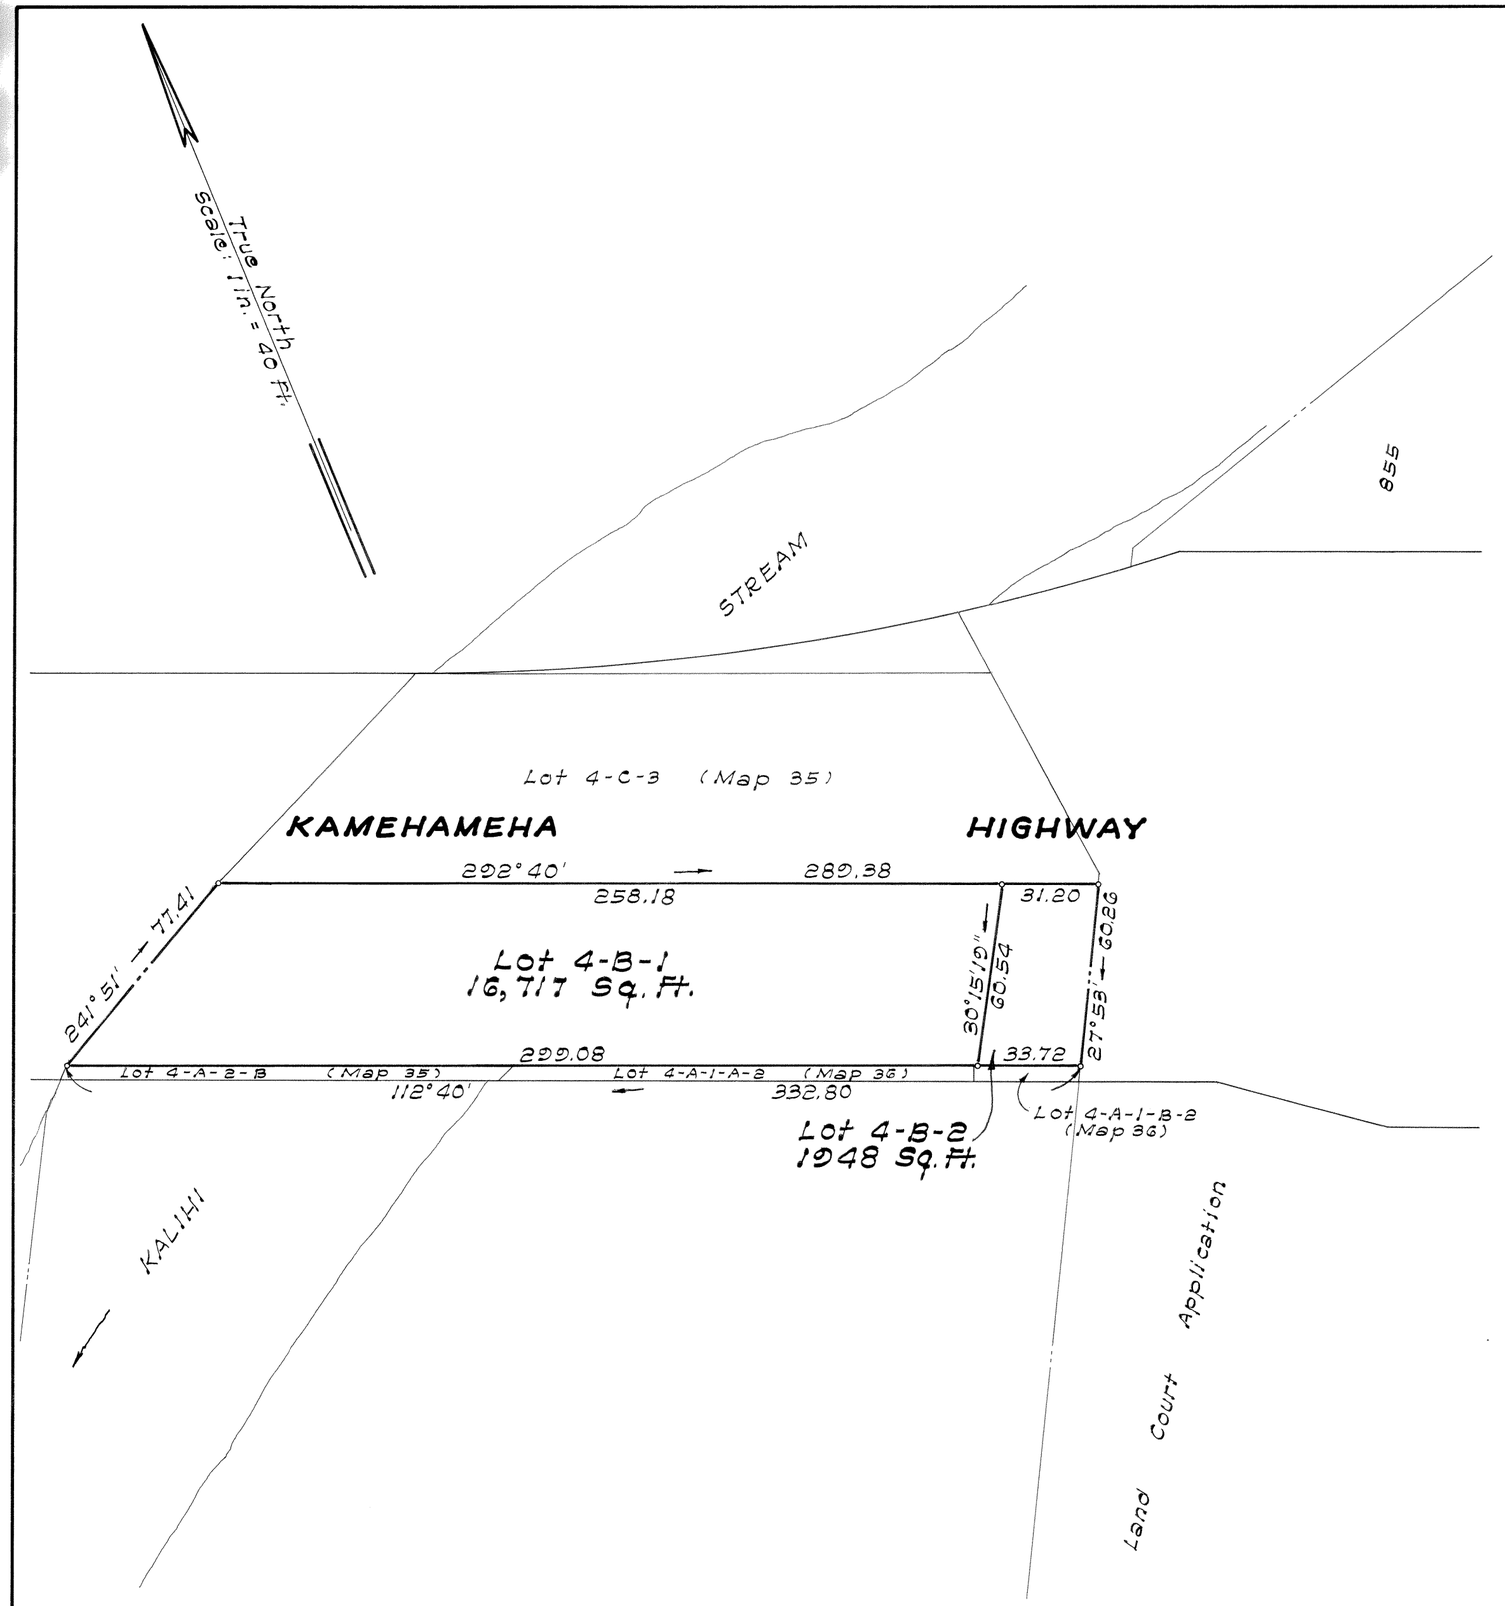

LAND COURT

STATE OF HAWAII

LAND COURT APPLICATION 258

SUBDIVISION OF LOT 4-B
AS SHOWN ON MAP 8
INTO LOTS 4-B-1 AND 4-B-2
AT KALIHI, HONOLULU, OAHU, HAWAII

STATE OF HAWAII
DEPARTMENT OF TRANSPORTATION
HIGHWAYS DIVISION

RONALD M. YOSHIDA
REGISTERED PROFESSIONAL LAND SURVEYOR
No. 950
HAWAII, U.S.A.

Ronald M. Yoshida
Registered Professional Surveyor 950
Land Court Surveyor 161

Honolulu, Hawaii
November 19, 1979

Owner: The City and County of Honolulu

Owner's Certificate of Title: 6780

AUTHORIZED AND APPROVED BY ORDER OF THE JUDGE OF THE LAND COURT DATED APRIL 24, 1980 BY ORDER OF THE COURT.

Juanita K. Post
REGISTRAR OF THE LAND COURT

Filed April 14, 1980 Paul Cozloff

Tax Map Key: Portion of Kamehameha Highway (1-2-19)

Portion of Parcel 56
INTERSTATE HIGHWAY
F.A.P. NO. I-HI-1(82)

15" x 21" = 2.2 Sq. Ft.