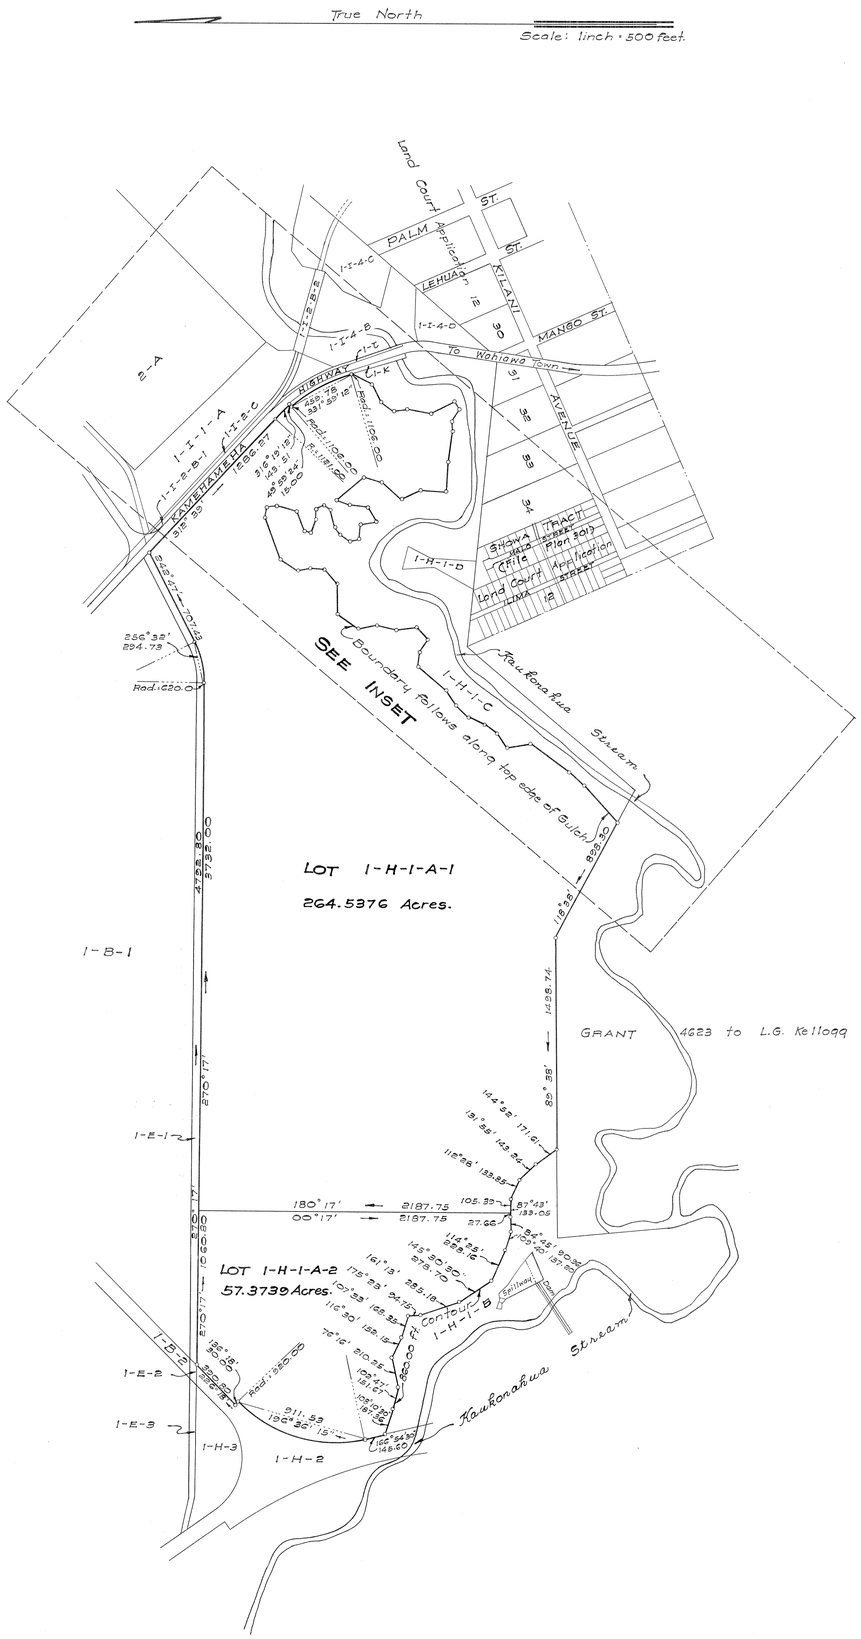

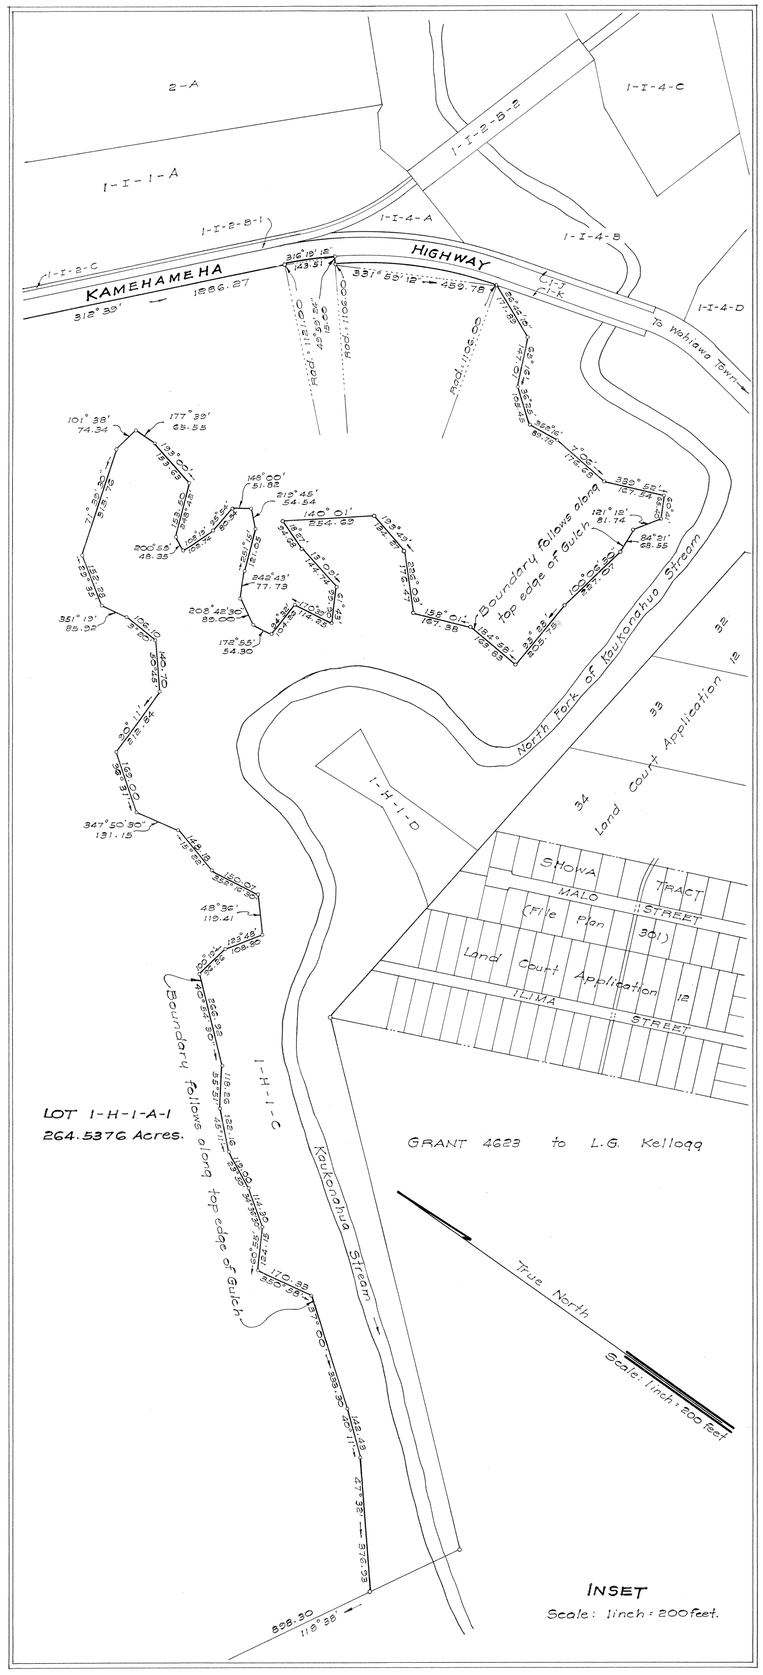

LAND COURT

TERRITORY OF HAWAII

LAND COURT APPLICATION 262

SUBDIVISION OF LOT 1-H-1-A AS SHOWN ON MAP 10
INTO LOTS 1-H-1-A-1 AND 1-H-1-A-2

AT WAHIAWA AND KEMOO, OAHU, T. H.

419 S.M. Damon Bldg.

Honolulu T. H.

November 2, 1950

Fred E. Harvey
Surveyor and Maker of Plan
Registered Certificate No. 79 ES.

OWNER: HAWAIIAN TRUST COMPANY, LIMITED
Trustee Under the Will and of the Estate of George Galbraith, deceased

Owner's Certificate of Title: 36,479

AUTHORIZED AND APPROVED BY ORDER OF THE JUDGE OF THE LAND COURT DATED: DECEMBER 7, 1950

BY ORDER OF THE COURT

P. D. Mulholland
REGISTRAR OF THE LAND COURT

Filed Nov 30, 1950
P. D. Mulholland
Registrar

Tax Map Key: 7-1-01

30" X 36" = 7.5 Sq. Ft.