279

MAP 209

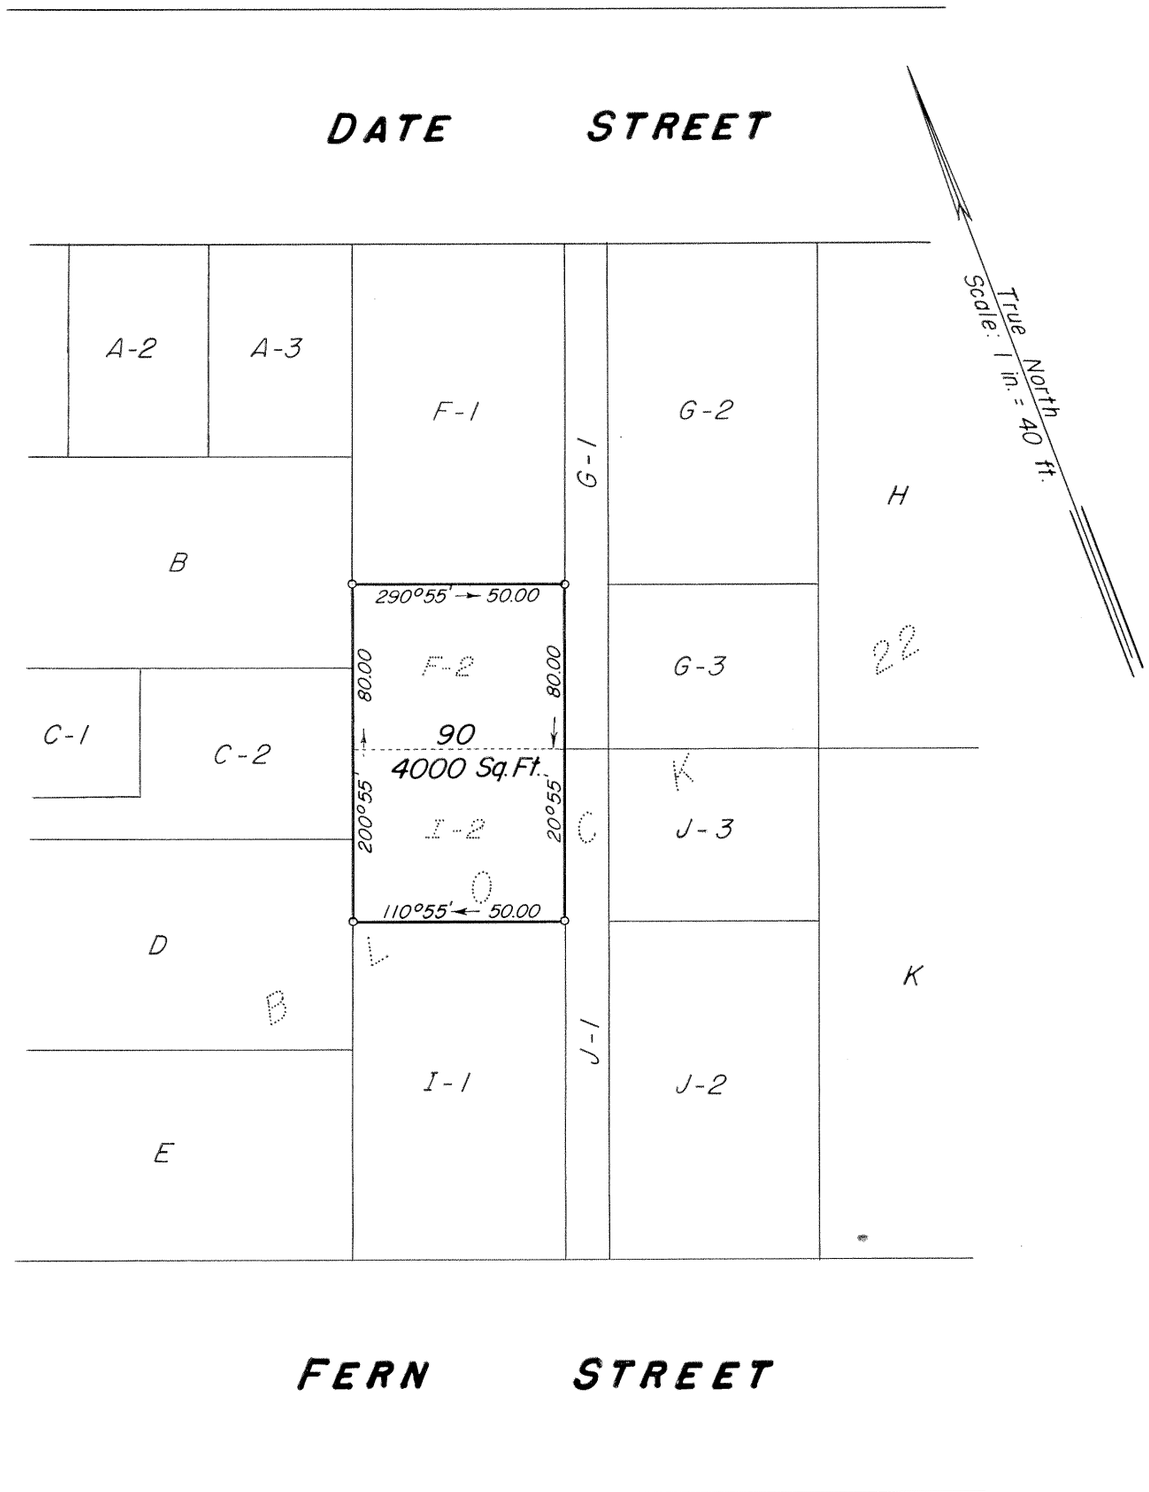

LAND COURT

TERRITORY OF HAWAII

LAND COURT APPLICATION 279

MCCULLY TRACT

CONSOLIDATION OF LOTS F-2 AND I-2, BLOCK 22
AS SHOWN ON MAP 30
INTO LOT 90, BLOCK 22

WAIKIKI, HONOLULU, OAHU, T.H.

July 3, 1958
926 Bethel St.
Honolulu, T.H.

SUEMATSU TAKEMOTO
REGISTERED LAND SURVEYOR No. 182
HAWAII, U.S.A.

Suematsu Takemoto
Registered Land Surveyor 182
Land Court Surveyor 35

OWNERS: JIRO ASATO
AGNES TSUGIYO ASATO

OWNERS' CERTIFICATE OF TITLE: 21710

AUTHORIZED AND APPROVED BY ORDER OF THE JUDGE
OF THE LAND COURT DATED AUGUST 7, 1958
BY ORDER OF THE COURT

REGISTRAR OF THE LAND COURT

Filed August 4, 1958
Registrar

10" x 15" = 1 Sq. Ft.

TAX MAP KEY: 2-3-30:23 & 24