279

MAP 214

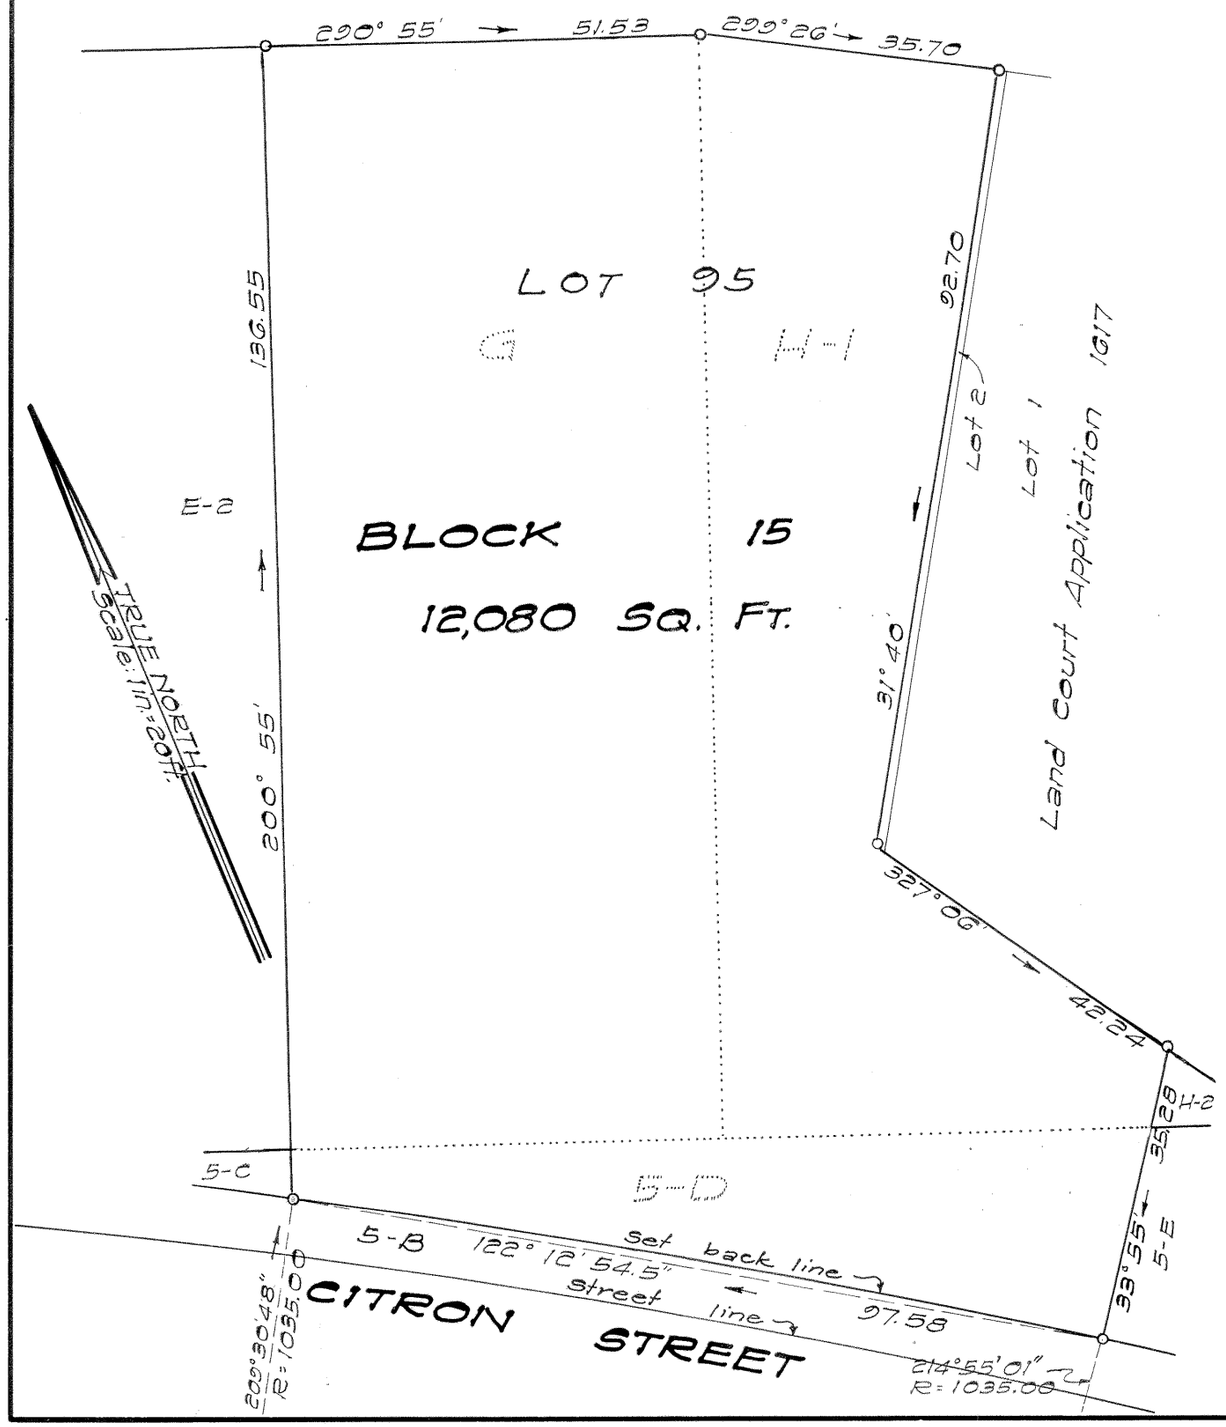

LAND COURT

STATE OF HAWAII

"McCULLY TRACT"

LAND COURT APPLICATION 279

CONSOLIDATION OF LOT G, BLOCK 15, AS SHOWN ON MAP 8
LOT H-1, BLOCK 15, AS SHOW ON MAP 199
AND LOT 5-D (CITRON STREET) AS SHOWN ON MAP 203
INTO LOT 95
WAIKIKI, HONOLULU, OAHU, HAWAII

HENRY B. COPP
REGISTERED LAND SURVEYOR No. 258
HAWAII, U.S.A.

BY: Henry B. Copp
Registered Land Surveyor
Certificate Number 258
Land Court Number 59

98 Ala Kimo Drive
Honolulu, Hawaii
August 11, 1961

OWNER: CHARLES KAZUICHI SAKATA

OWNER'S CERTIFICATES OF TITLE: 58057 and 84936

AUTHORIZED AND APPROVED BY ORDER OF THE JUDGE OF THE LAND COURT DATED: SEPTEMBER 13, 1961
BY ORDER OF THE COURT.

REGISTRAR OF THE LAND COURT

Filed Aug 30, 1961 Paul Coyloff clerk