281

MAP 8

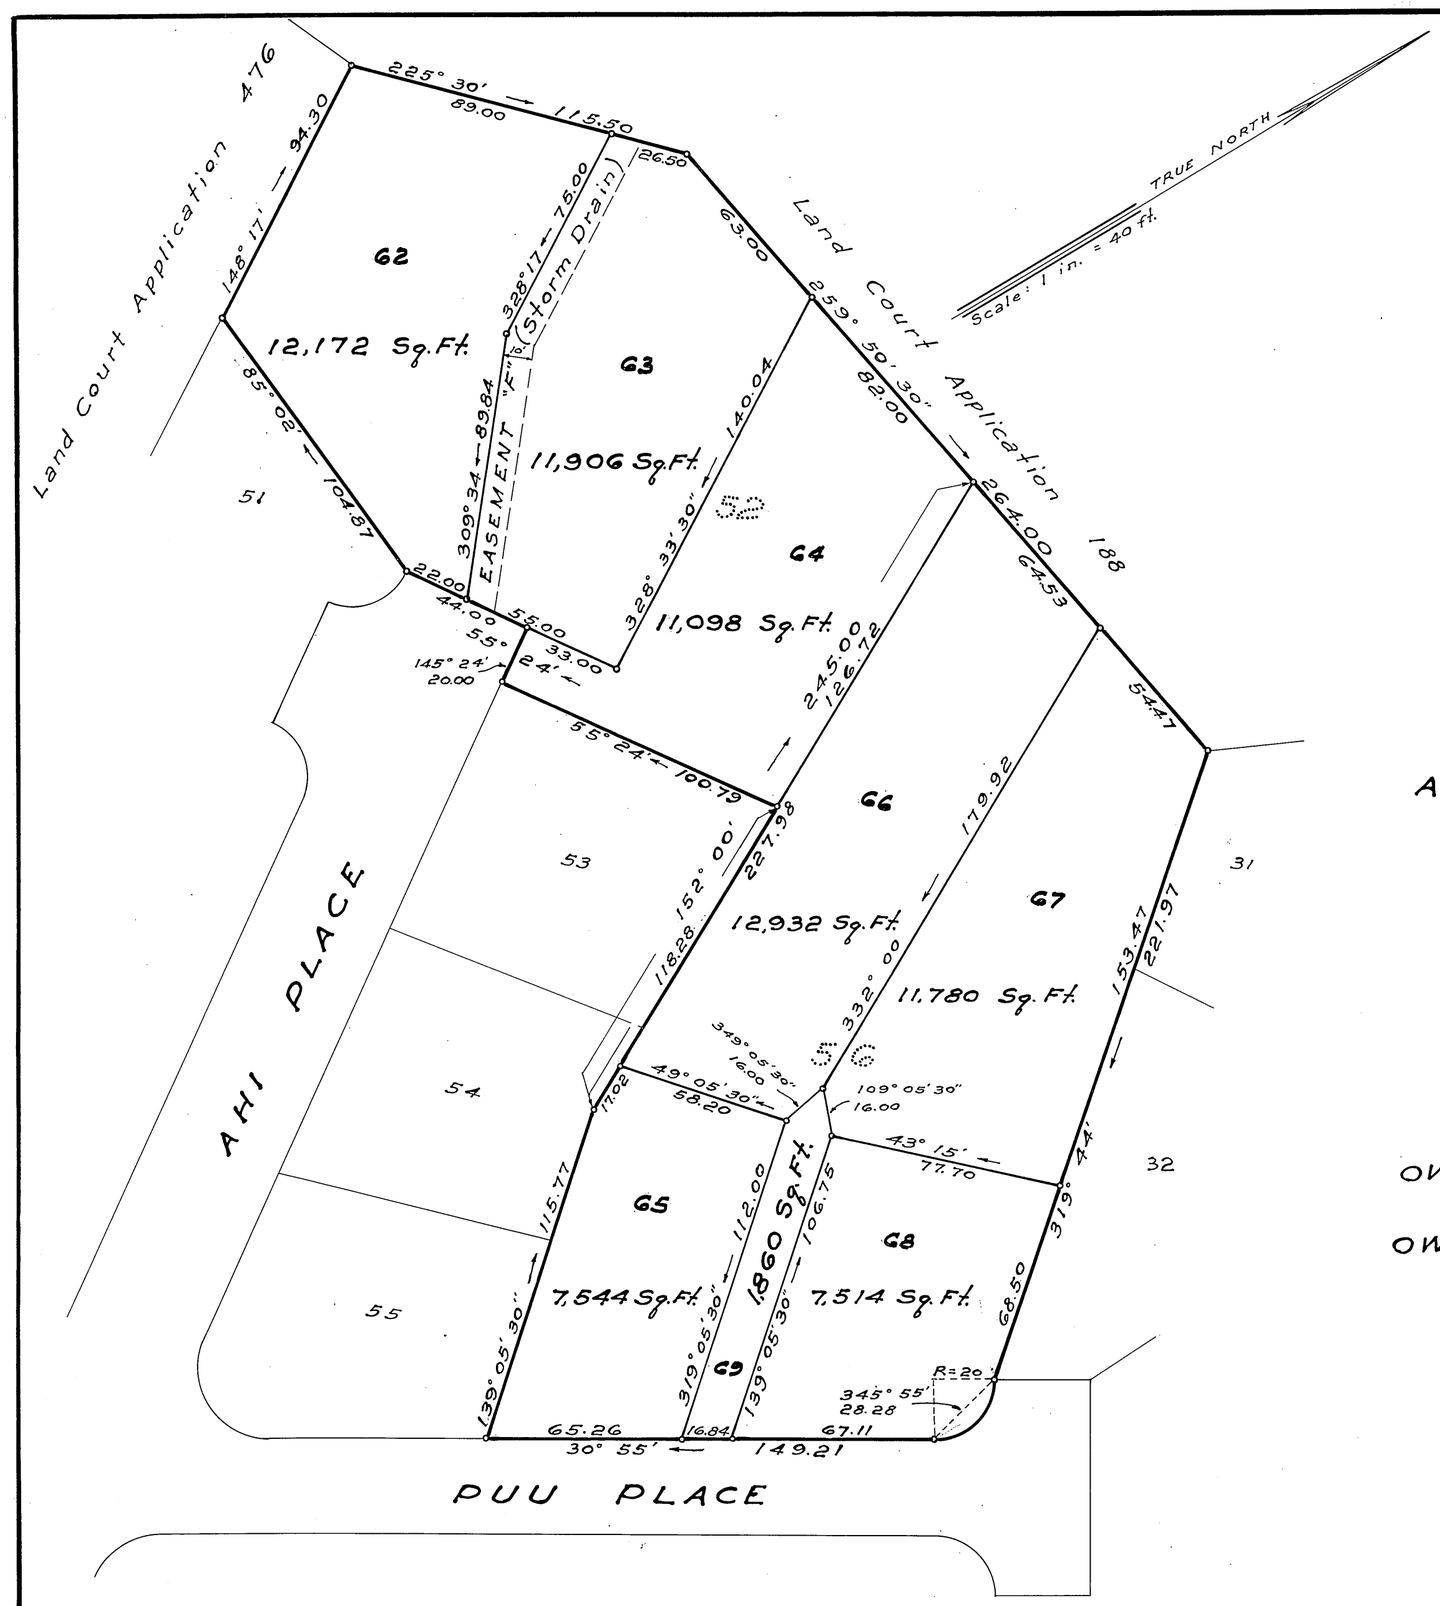

LAND COURT
TERRITORY OF HAWAII

LAND COURT APPLICATION 281

SUBDIVISION OF LOT 52
AS SHOWN ON MAP 7
INTO LOTS 62, 63, AND 64
SUBDIVISION OF LOT 56
AS SHOWN ON MAP 7
INTO LOTS 65 TO 69
AND THE DESIGNATION OF
EASEMENT "F" OVER LOT 63

AT NUUANU VALLEY, HONOLULU, OAHU, T. H.

James B. Mann

Registered Professional Surveyor
Certificate Number 75
Land Court Surveyor
Certificate Number 1

JAMES B. MANN
REGISTERED LAND SURVEYOR
No. 75
HAWAII, U.S.A.

July 16, 1952
338 Dillingham Building
Honolulu, T. H.

OWNER: HOME FACTORS, LIMITED

OWNER'S CERTIFICATES OF TITLE: 49,838

AUTHORIZED AND APPROVED BY ORDER OF THE JUDGE
OF THE LAND COURT DATED: AUGUST 1, 1952.
BY ORDER OF THE COURT

REGISTRAR OF THE LAND COURT

filed July 25, 1952

NOTE: Area of Easement "F" = 1657 Sq. Ft.

TAX KEY: 1-8-10: POR. 1
C.B.: 89:30 & 108

15" X 21" = 2.19 Sq. Ft.