MAP 3

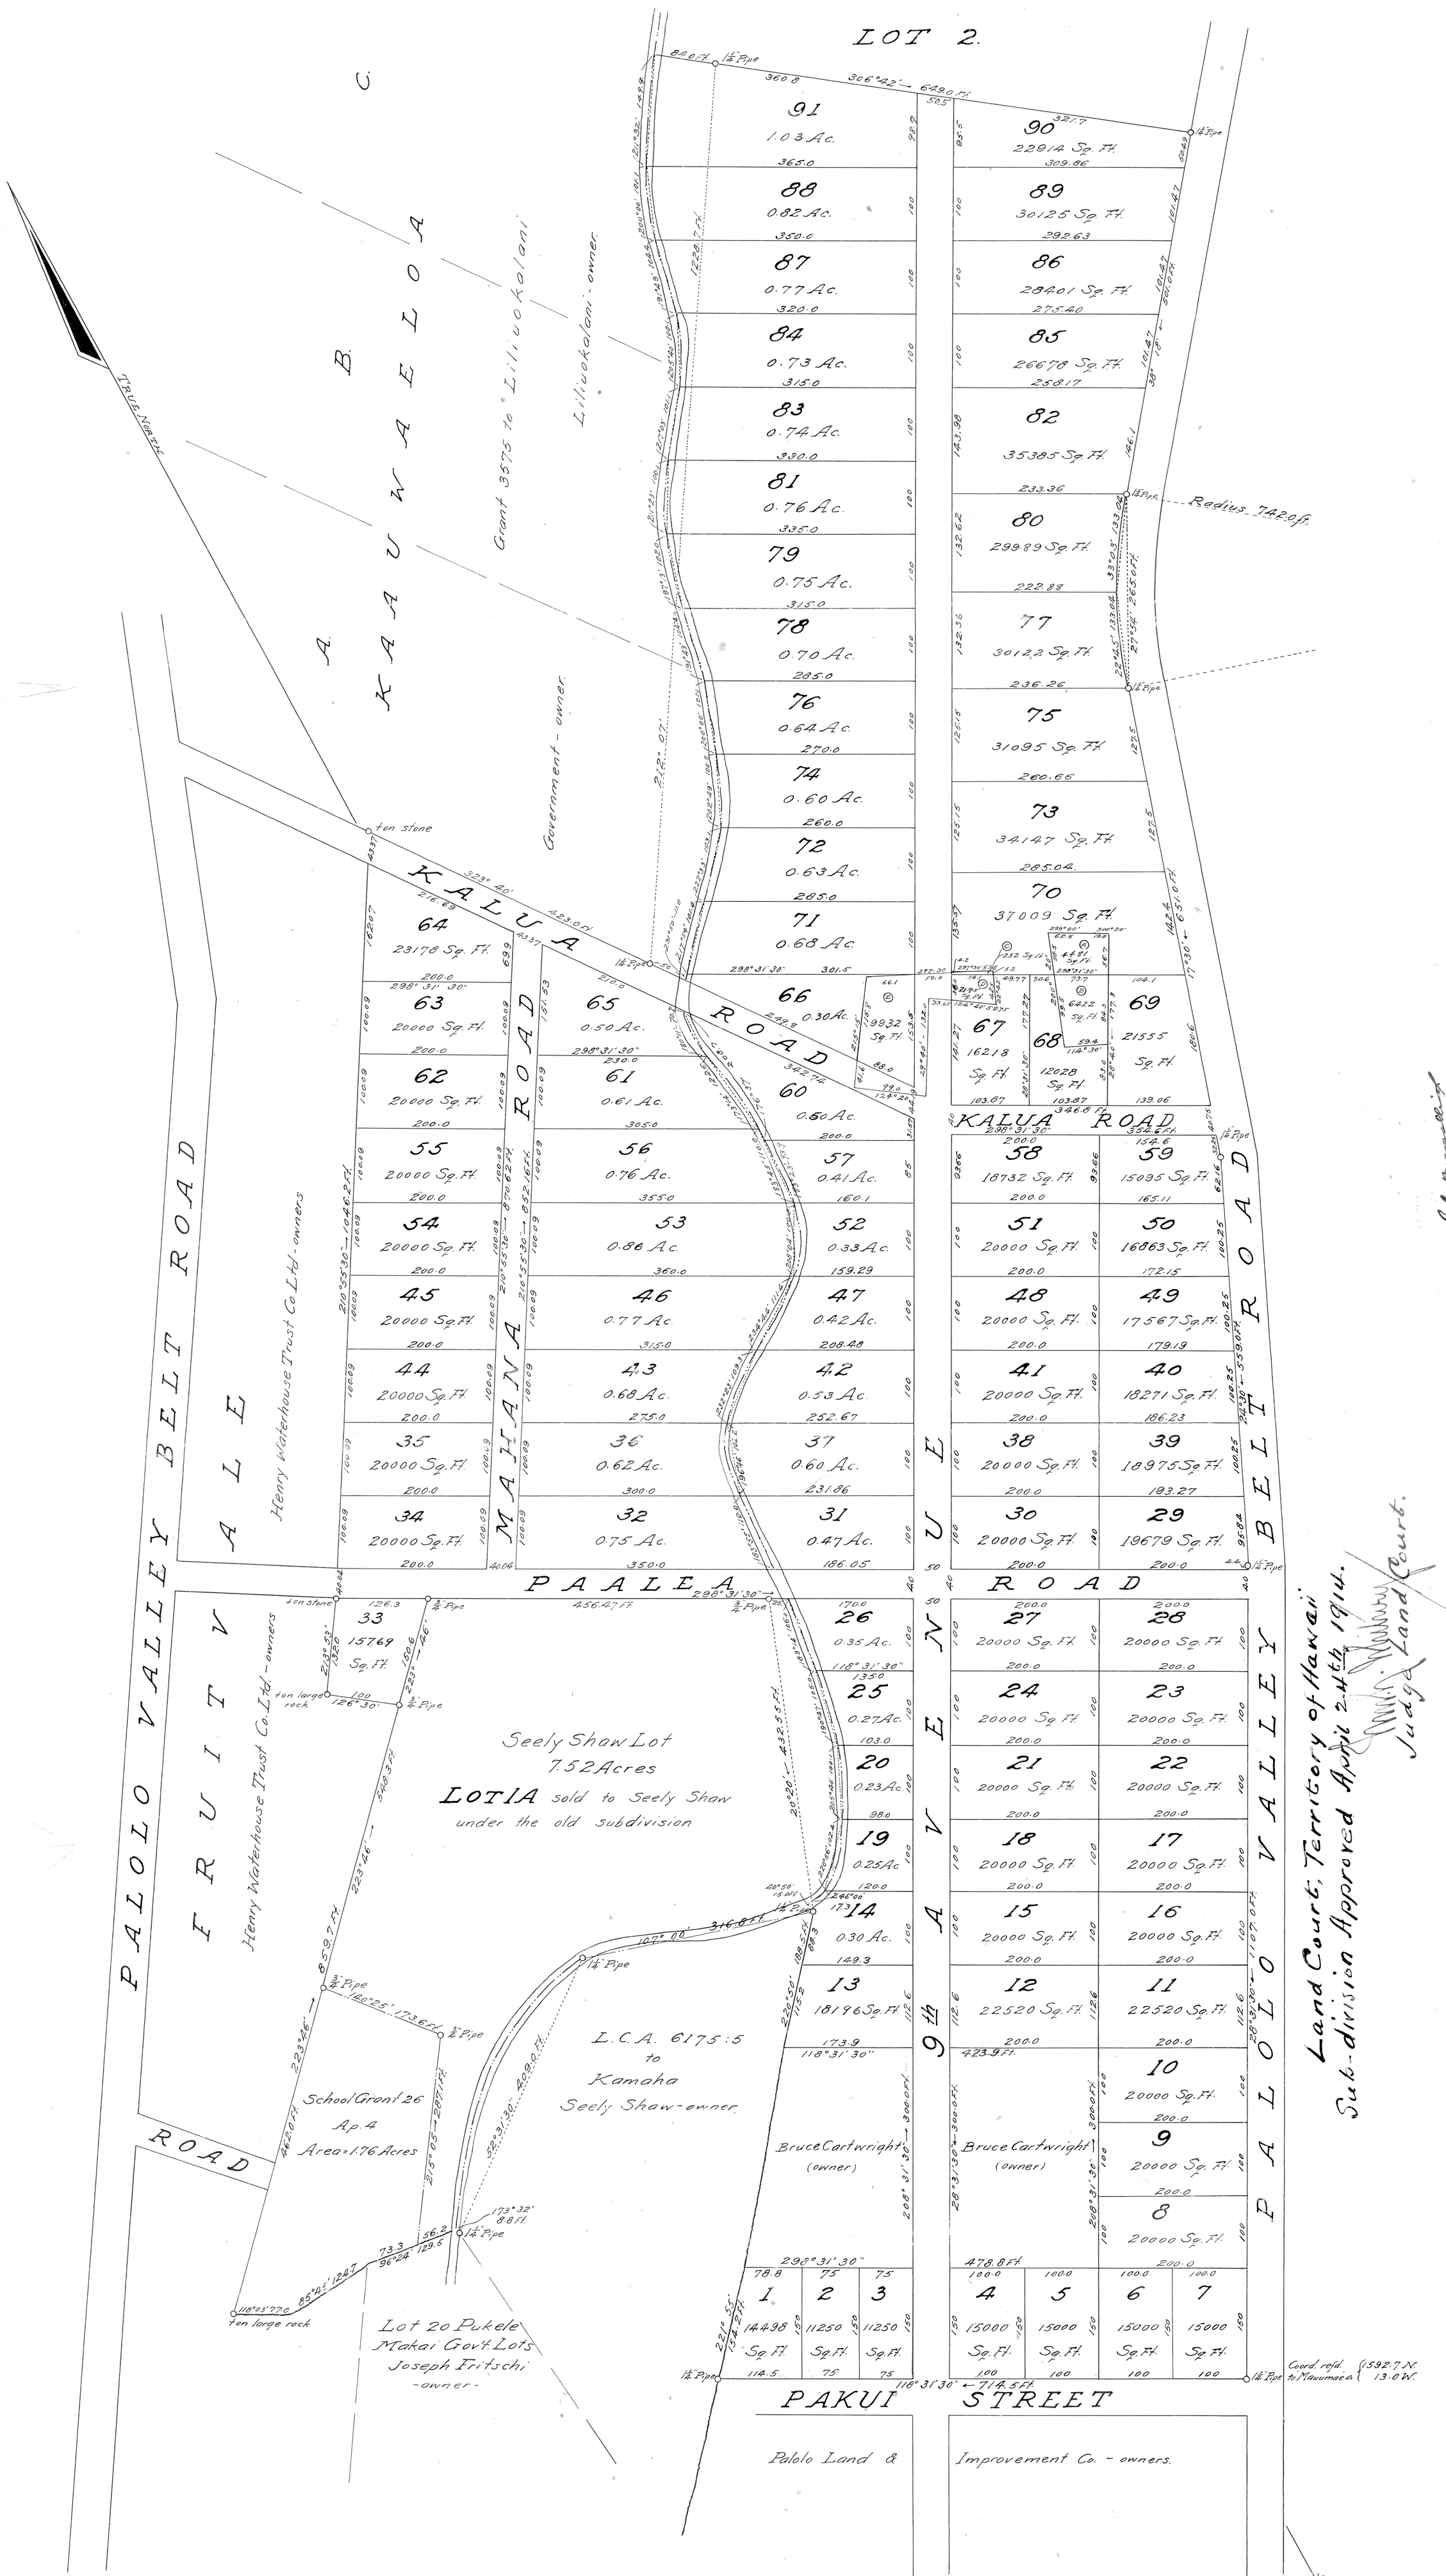

Plan of the subdivision of the remainder of LOT 1 Land Court Petition No. 284. LOT 1 was divided into Lots 1A-1B-1C-1D and 1E. Lot 1A was sold to Seely Shaw by this division. This Plan supercedes the old subdivision with the exception of Lot 1A, so this subdivision covers the same land as the old lots 1B-1C-1D-and 1E.

Scale 1 inch = 100 feet.

I hereby certify that this is a true and correct copy of the plan of the subdivision of the remainder of Lot 1 Land Court Petition No. 284.

Honolulu Mar. 30 1914

Peter F. Wright
Asst. court surveyor.

Honolulu Mar. 20th. 1914

Peter F. Wright
Surveyor and maker of plan.
855 Kaahumanu St.
Honolulu

Filed Mar. 21st 1914
At 10 A.M.
J. Marcallino
Registrar.

6.58