284

MAP 91

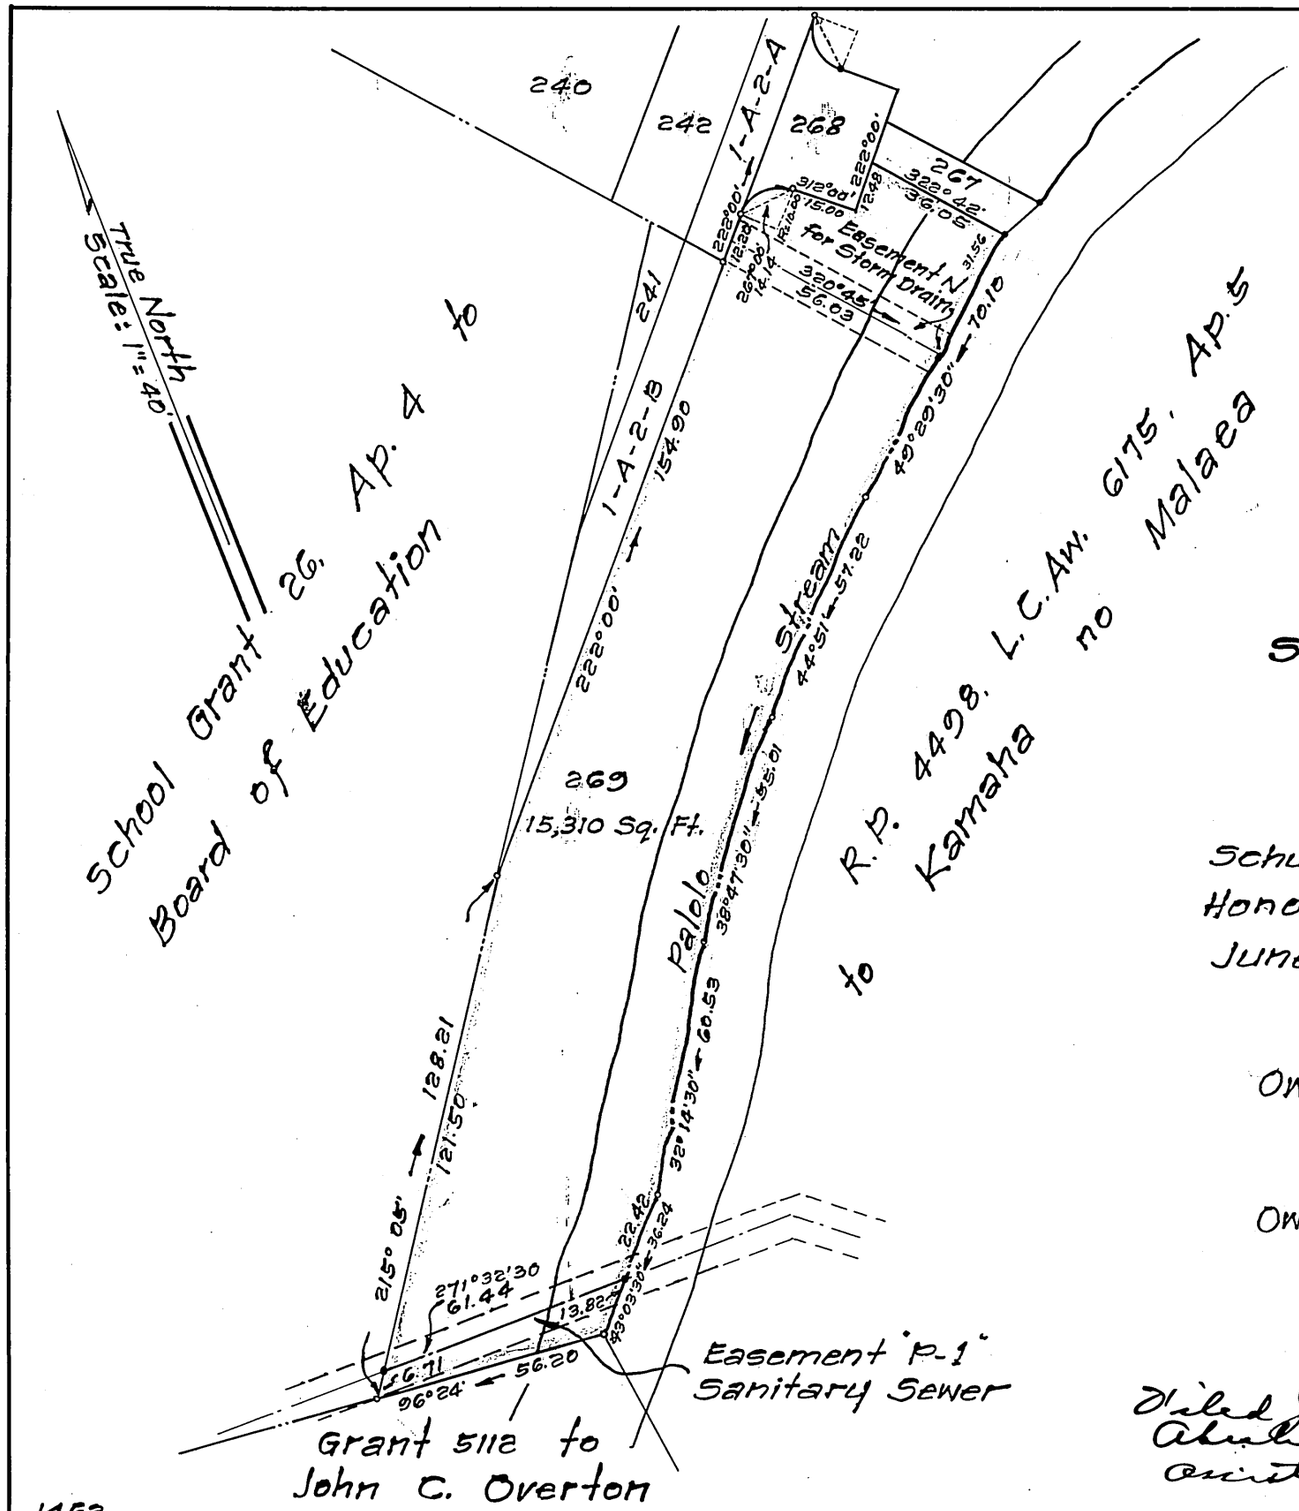

LAND COURT

TERRITORY OF HAWAII

LAND COURT APPLICATION 284

RE-LOCATION AND RE-DESIGNATION OF SANITARY SEWER EASEMENT THROUGH LOT 269 FROM THAT OF EASEMENT "P" AS SHOWN ON MAP 90 TO THAT OF EASEMENT "P-1" AT PUKELE, HONOLULU, OAHU, T.H.

R. M. TOWILL
REGISTERED LAND SURVEYOR
No. 151
HAWAII, U.S.A.

Schuman Bldg.
Honolulu, T.H.
June 19, 1947

Registered Professional Surveyor
Certificate No. 151

Owners: John Kanewaalau Akau Jr., Tadao Ito, Robert Nakamura — Trustees for the beneficiaries named in that certain Agreement and declaration of Trust dated May 23, 1946 and known as the Veterans Village.

Owner's Certificate of Title: 36,202

AUTHORIZED AND APPROVED BY ORDER OF THE JUDGE OF THE LAND COURT DATED: JULY 31, 1947
BY ORDER OF THE COURT

Filed July 26, 1947
Abraham W. Akana
Assistant Registrar

P. T. Mulholland
REGISTRAR OF THE LAND COURT

1462

Tax Map Key: 3-3-41

10" x 15" = 1 Sq. Ft.

1

14