MAP 127

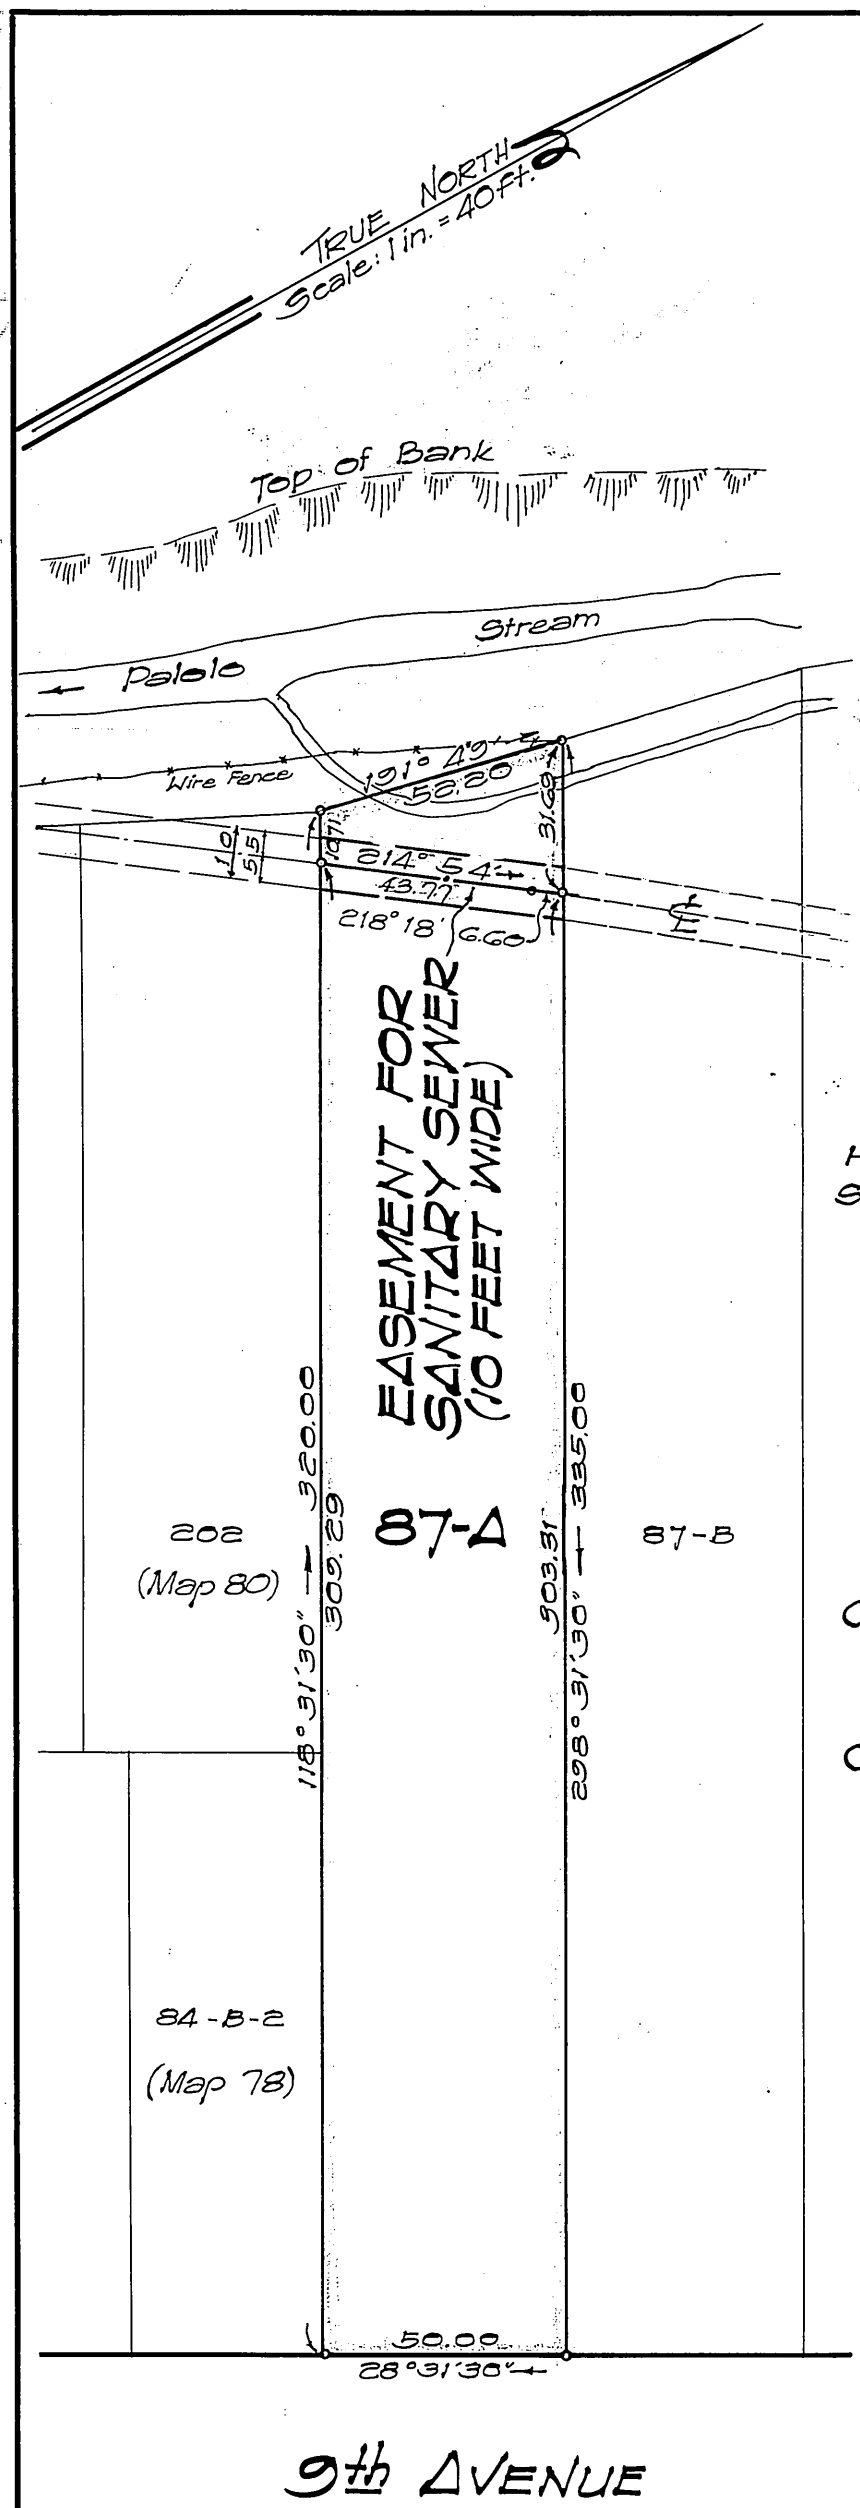

LAND COURT
TERRITORY OF HAWAII

LAND COURT APPLICATION 284

DELINEATION OF EASEMENT
FOR SANITARY SEWER
ACROSS LOT 87-A
AS SHOWN ON MAP 7
PALOLO VALLEY, HONOLULU, OAHU, T.H.

HONOLULU, T.H.
SEPT. 23, 1948

D. KEALALIO
REGISTERED LAND SURVEYOR
No. 4
HAWAII, U.S.A.

DEPARTMENT OF PUBLIC WORKS
CITY AND COUNTY OF HONOLULU
BUREAU OF PLANS

BY: D. Kealalio
Registered Professional Surveyor
Certificate Number 4-S

OWNER: Frank Robert Girod

OWNER'S CERTIFICATE OF TITLE: 18,650

AUTHORIZED AND APPROVED BY ORDER OF THE JUDGE
OF THE LAND COURT DATED: OCTOBER 5, 1948.
BY ORDER OF THE LAND COURT:
REGISTRAR OF THE LAND COURT

Filed Oct. 1, 1948
Abraham K. Akana
Assistant Registrar

NOTE: Area of Easement: 504 Sq. Ft.

Tax Map Key = 3-4-01-35

Parcel 13
Palolo Valley Trunk Sewers
Unit II

10" x 15" = 1.0 ft