284

MAP 138

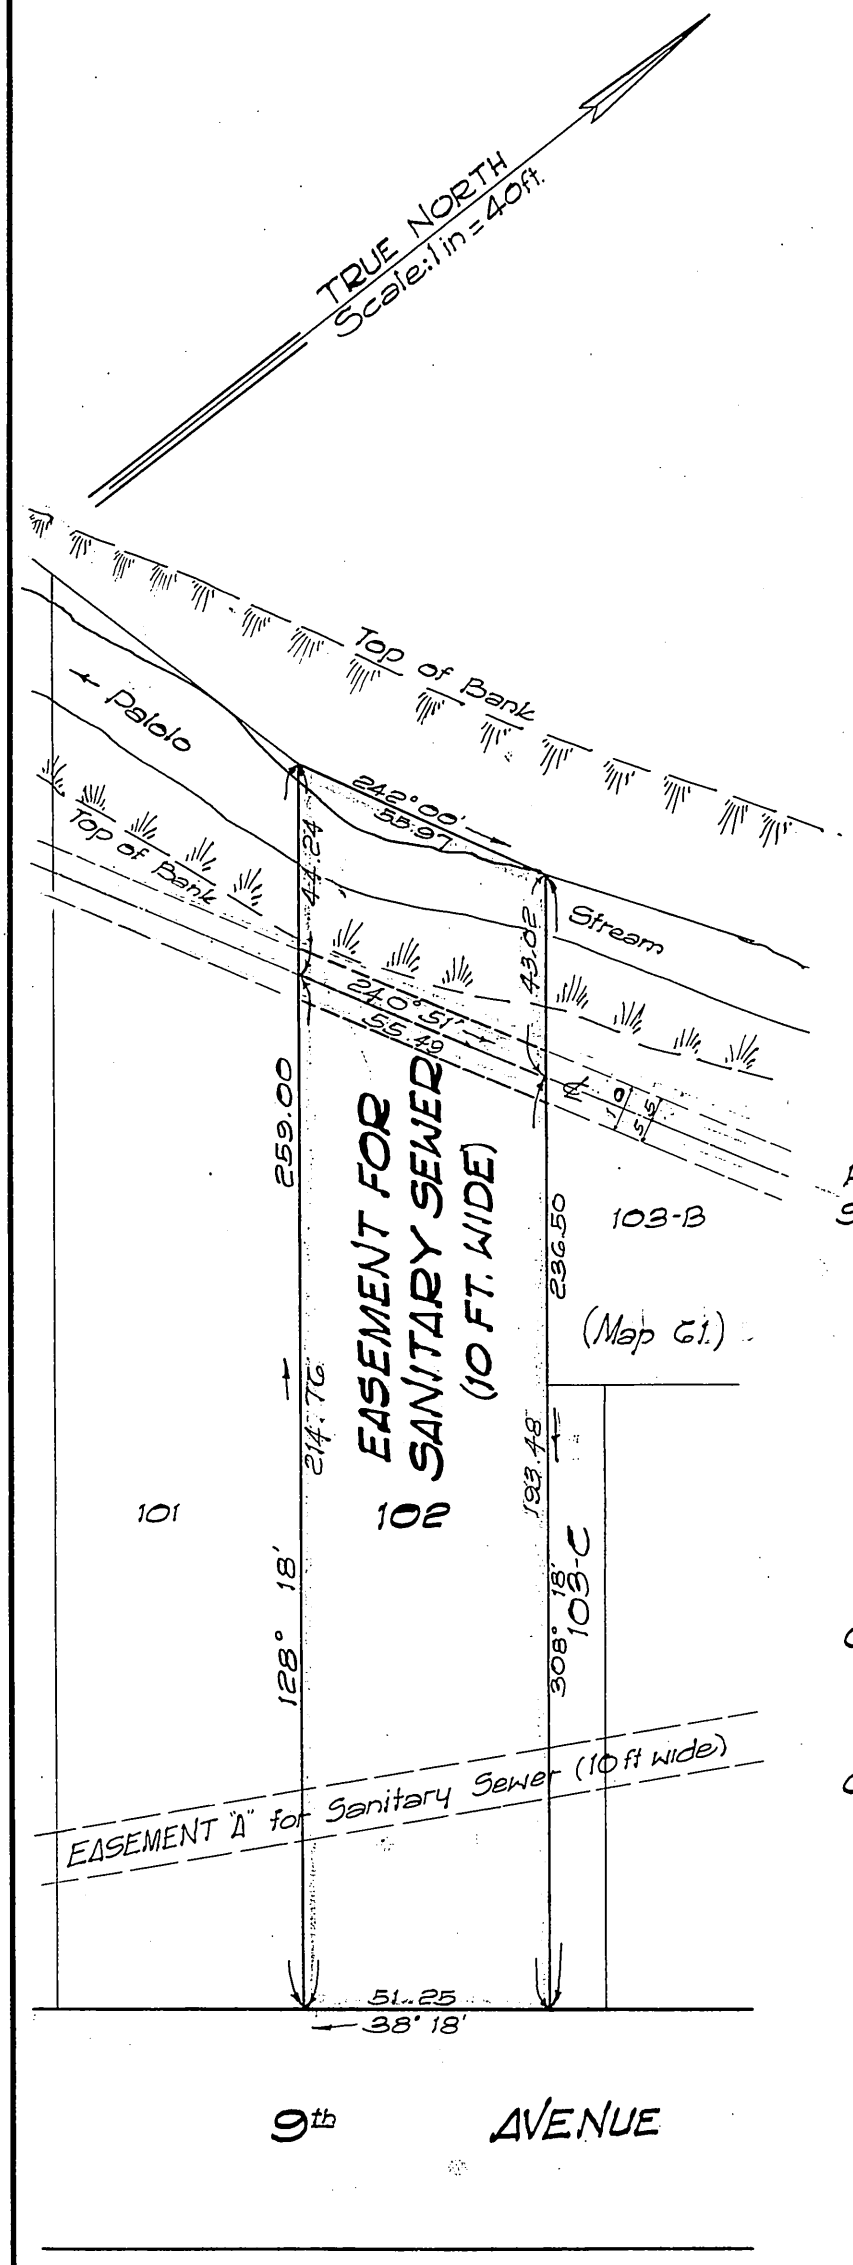

LAND COURT
TERRITORY OF HAWAII

LAND COURT APPLICATION 284

DELINEATION OF EASEMENT
FOR SANITARY SEWER
ACROSS LOT 102
AS SHOWN ON MAP 55
PALOLO VALLEY, HONOLULU OAHU T.H.

HONOLULU T.H.
Sept 29, 1948

D. KEALALIO
REGISTERED LAND SURVEYOR
No. 4
HAWAII, U.S.A.

DEPARTMENT OF PUBLIC WORKS
CITY AND COUNTY OF HONOLULU
BUREAU OF PLANS

BY: D. Kealalio
Registered Professional Surveyor
Certificate Number 45

OWNER: Edwin Arthur Camara

OWNER'S CERTIFICATE OF TITLE: 35,567

AUTHORIZED AND APPROVED BY ORDER OF THE JUDGE
OF THE LAND COURT DATED OCTOBER 26, 1948.
BY ORDER OF THE LAND COURT
P. W. Mulholland
REGISTRAR OF THE LAND COURT

NOTE: Area of Easement = 555 Sq. Ft.

Filed Oct. 20, 1948
Abraham K. Akana
Assistant Registrar

TAX MAP KEY: 3-4-02-22

Parcel 25
Palolo Valley Trunk Sewers
Unit II

10" X 15" = 1.0 ¢