MAP 307

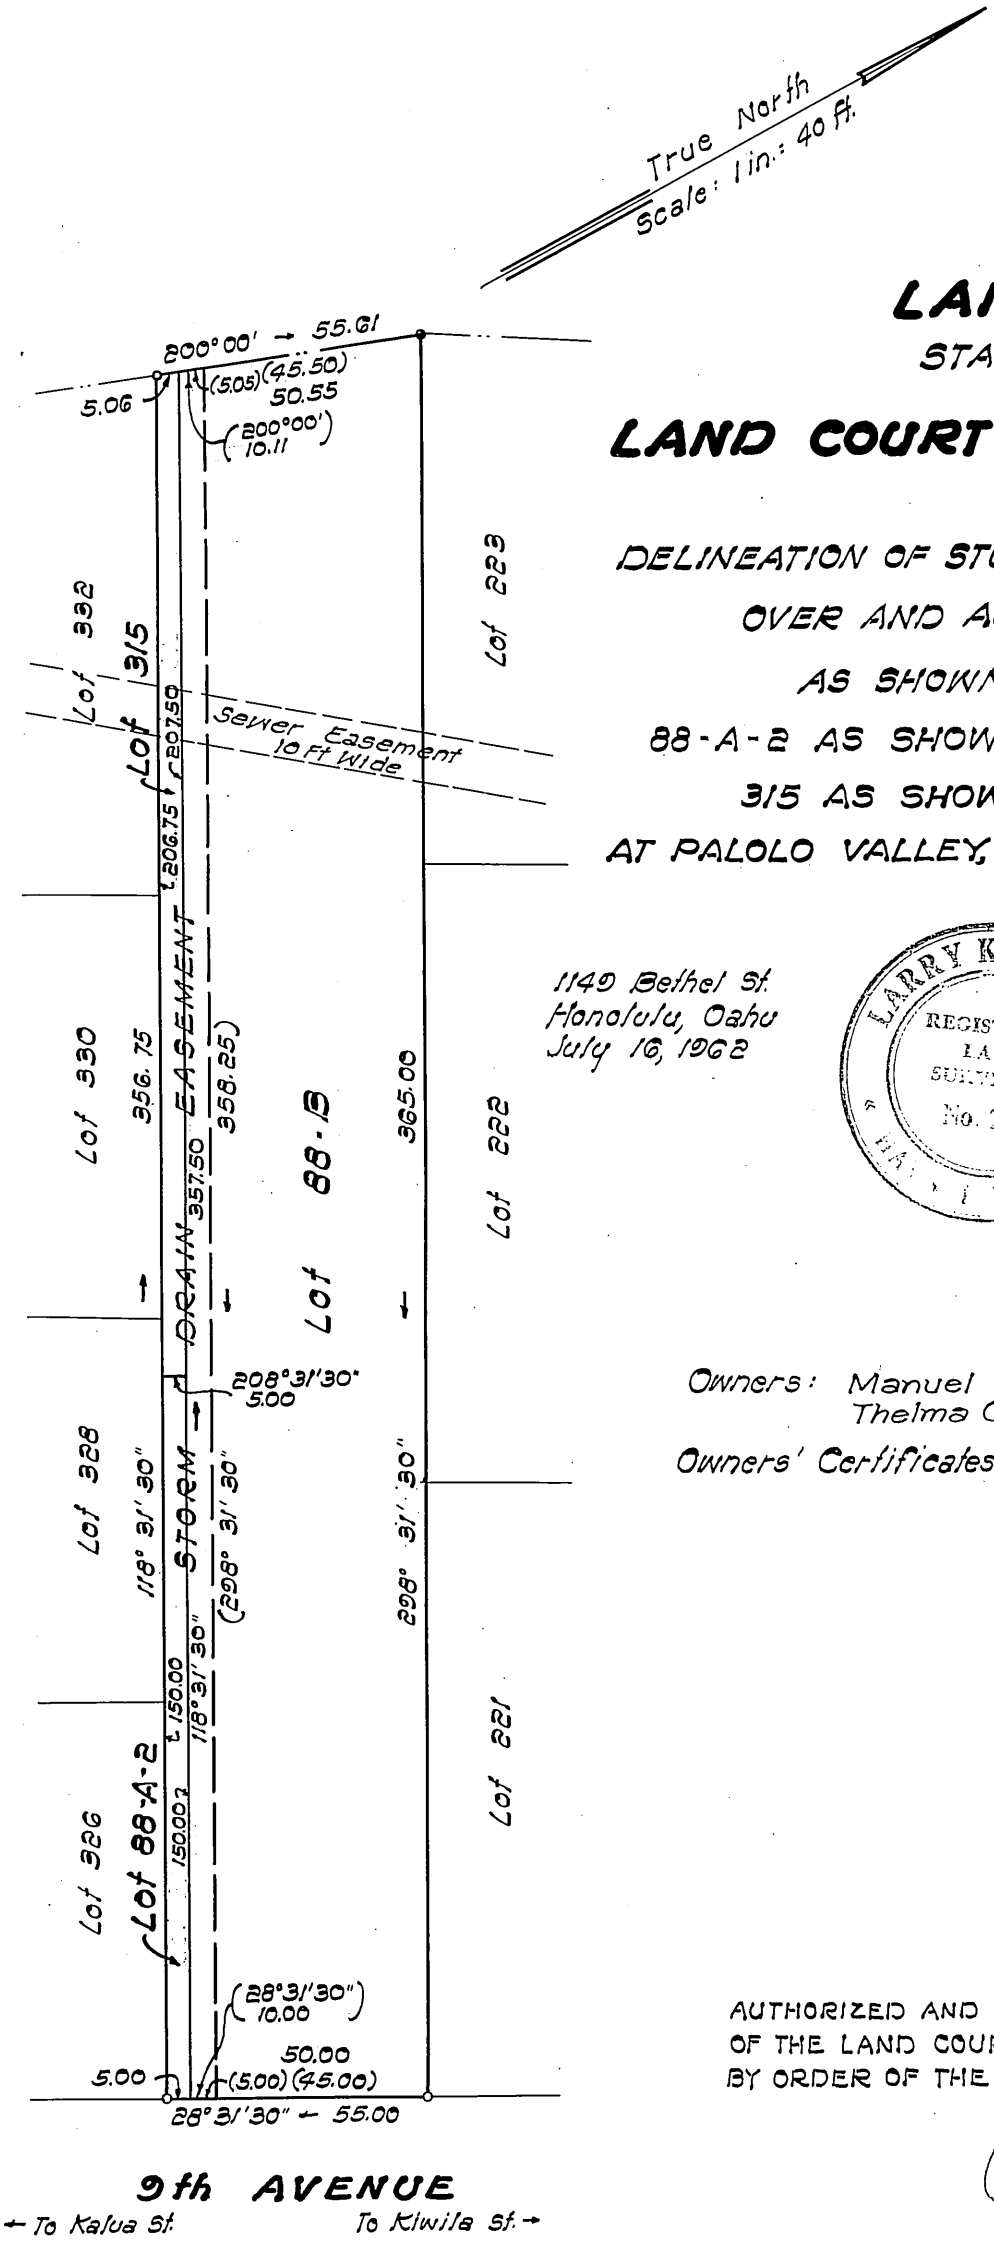

LAND COURT

STATE OF HAWAII

LAND COURT APPLICATION 284

DELINEATION OF STORM DRAIN EASEMENT
OVER AND ACROSS LOTS 88-B
AS SHOWN ON MAP 7
88-A-2 AS SHOWN ON MAP 53 AND
315 AS SHOWN ON MAP 165
AT PALOLO VALLEY, HONOLULU, OAHU, HAWAII

1149 Bethel St.
Honolulu, Oahu
July 16, 1962

LARRY K. MATSUO
REGISTERED LAND SURVEYOR
No. 739
HAWAII U.S.A.

PARK ENGINEERING, INC.
Engineers & Surveyors

Larry K. Matsuo
Registered Professional Surveyor
Certificate Number 739-S

Owners: Manuel Peterson Silva and
Thelma Camara Silva

Owners' Certificates of Title: 19,752
19,753
53,454

AUTHORIZED AND APPROVED BY ORDER OF THE JUDGE
OF THE LAND COURT DATED OCTOBER 18, 1963
BY ORDER OF THE COURT.

REGISTRAR OF THE LAND COURT

Storm Drain Easement: 3575 Sq. Ft.

Filed Oct. 15, 1963 Paul Cozloff

Tax Map Key: 3-4-01:36

PALOLO VALLEY IMPROVEMENT DISTRICT No. 152
ZONE III
Storm Drain Easement D-16

10" x 15": 1.0 ft