284

MAP 320

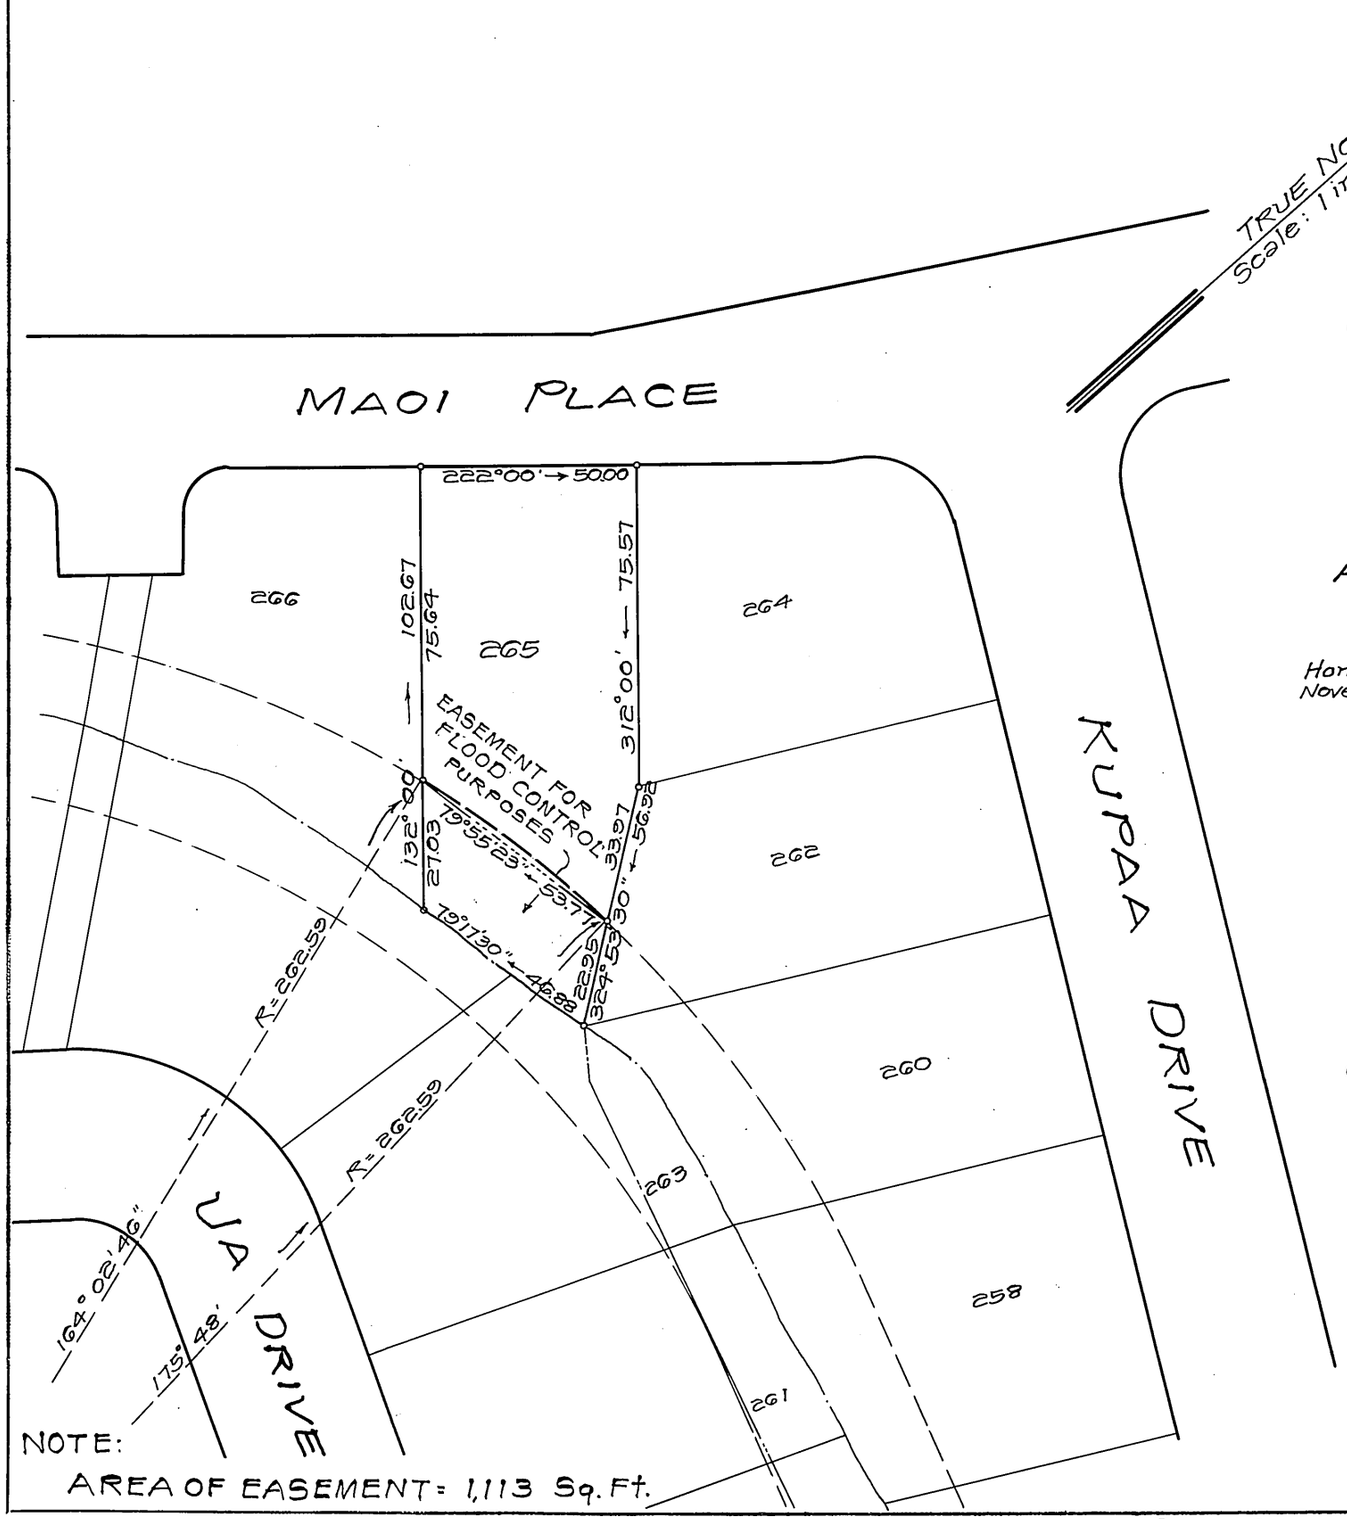

LAND COURT

STATE OF HAWAII

LAND COURT APPLICATION 284

DELINEATION OF EASEMENT
FOR FLOOD CONTROL PURPOSES
OVER AND ACROSS LOT 265, AS SHOWN ON MAP 90
AT PUKELE, HONOLULU, OAHU, HAWAII

Honolulu, Hawaii
November 9, 1963

TAKERO MORISATO
REGISTERED PROFESSIONAL SURVEYOR
No. 611

DEPARTMENT OF PUBLIC WORKS
CITY AND COUNTY OF HONOLULU
DIVISION OF LAND SURVEY AND ACQUISITION

By: Takero Morisato
Registered Professional Surveyor
Certificate Number 611-S

OWNER: Takashi Muraoka

OWNER'S CERTIFICATE OF TITLE: 42,767

AUTHORIZED APPROVED BY ORDER OF THE JUDGE
OF THE LAND COURT DATED: January 21, 1965
BY ORDER OF THE COURT

REGISTRAR OF THE LAND COURT

Filed Jan 11, 1965 Paul Cozloff

TAX MAP KEY: 3-3-41

Parcel 33
Palolo Stream Flood Control - Unit I
(G-11-3-12)

10" x 15" = 1 SQ. FT.