284

MAP 321

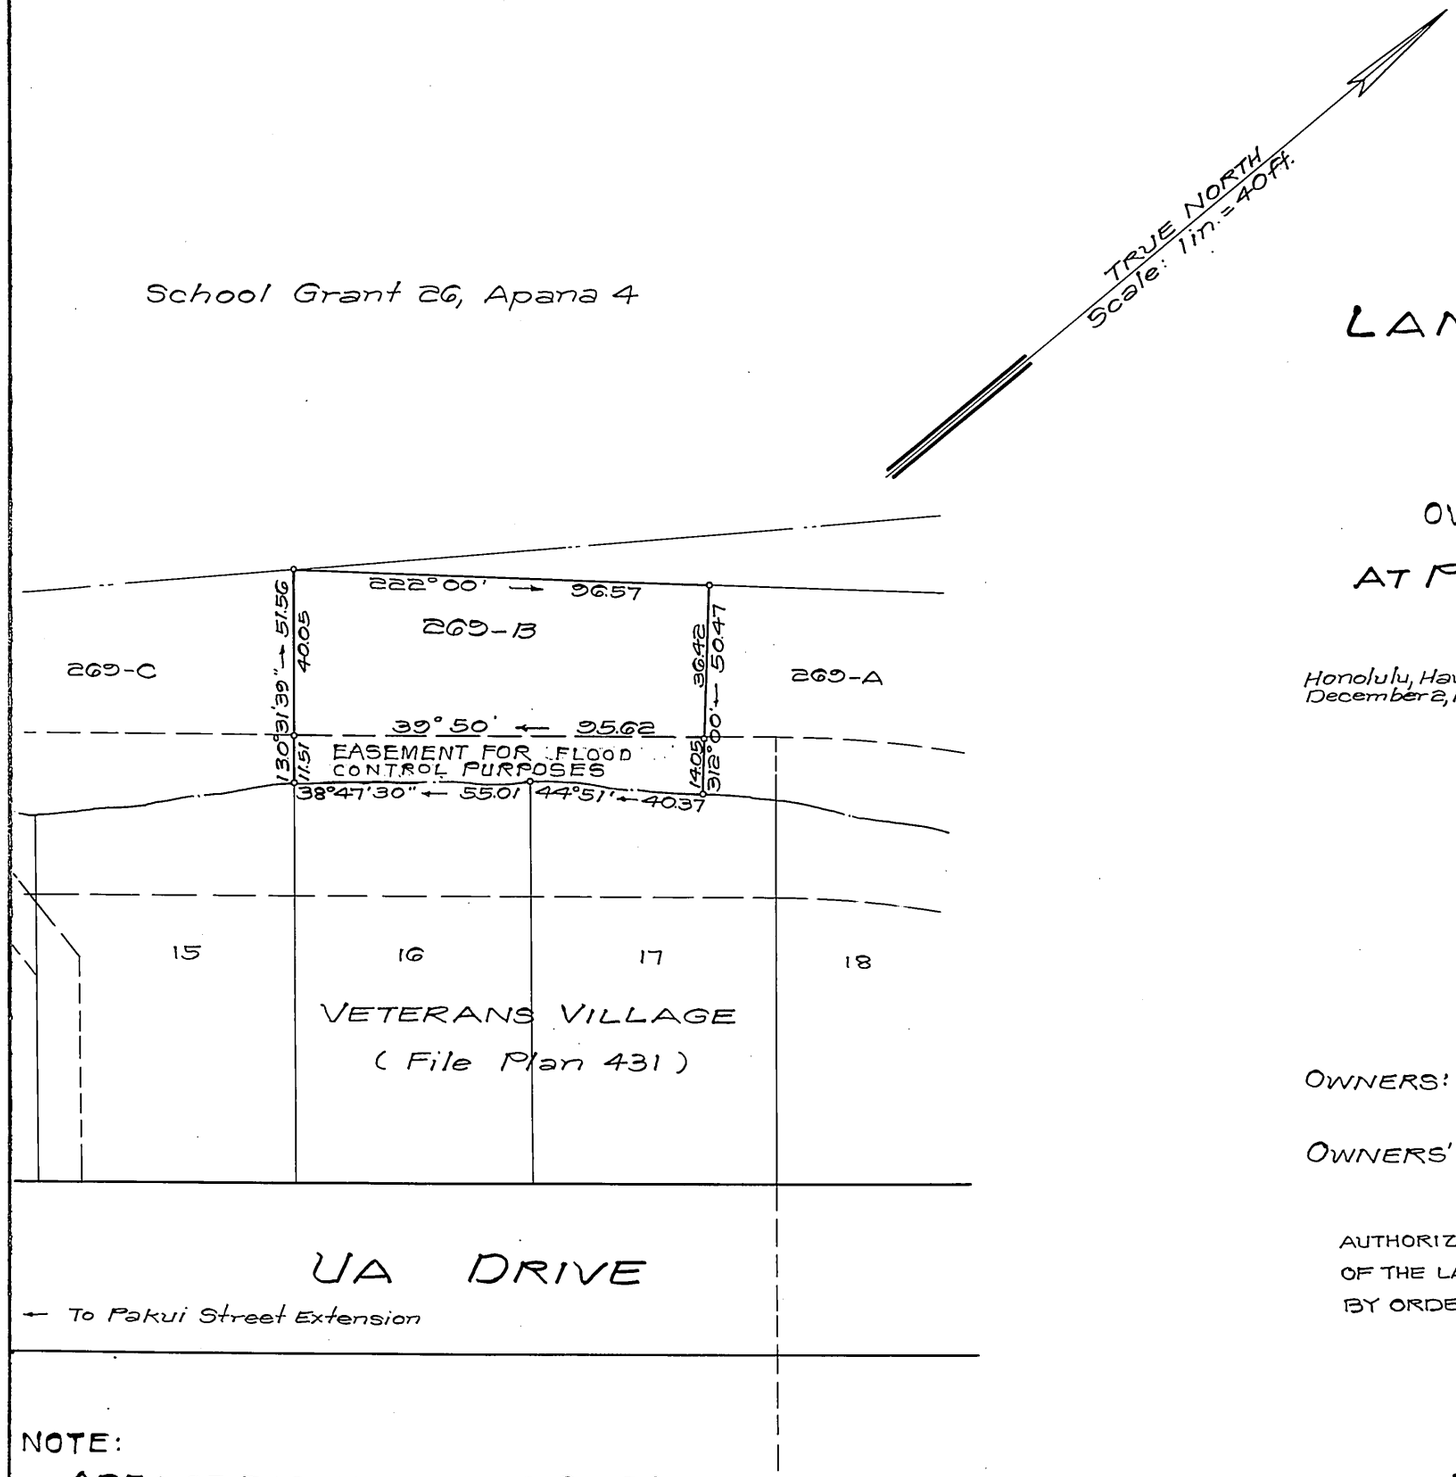

NOTE:
AREA OF EASEMENT= 1,102 Sq. Ft.

LAND COURT
STATE OF HAWAII
LAND COURT APPLICATION 284

DELINEATION OF EASEMENT
FOR FLOOD CONTROL PURPOSES
OVER AND ACROSS LOT 269-B, AS SHOWN ON MAP 119
AT PUKELE, HONOLULU, OAHU, HAWAII

Honolulu, Hawaii
December 2, 1963

REGISTERED PROFESSIONAL SURVEYOR No. 611 HAWAII, U.S.A.

DEPARTMENT OF PUBLIC WORKS
CITY AND COUNTY OF HONOLULU
DIVISION OF LAND SURVEY AND ACQUISITION

By: Takeo Morisato
Registered Professional Surveyor
Certificate Number 611-S

OWNERS: Masao Morita and Natsumi Morita

OWNERS' CERTIFICATE OF TITLE: 52,214

AUTHORIZED AND APPROVED BY ORDER OF THE JUDGE
OF THE LAND COURT DATED: January 21, 1965
BY ORDER OF THE COURT

REGISTRAR OF THE LAND COURT

Filed Jan. 11, 1965 Paul Cozloff

TAX MAP KEY: 3-3-41

Parcel 41
Palolo Stream Flood Control-Unit I
(6-11-3-12)

10" x 15"=1 SQ. FT.