290

MAP 208

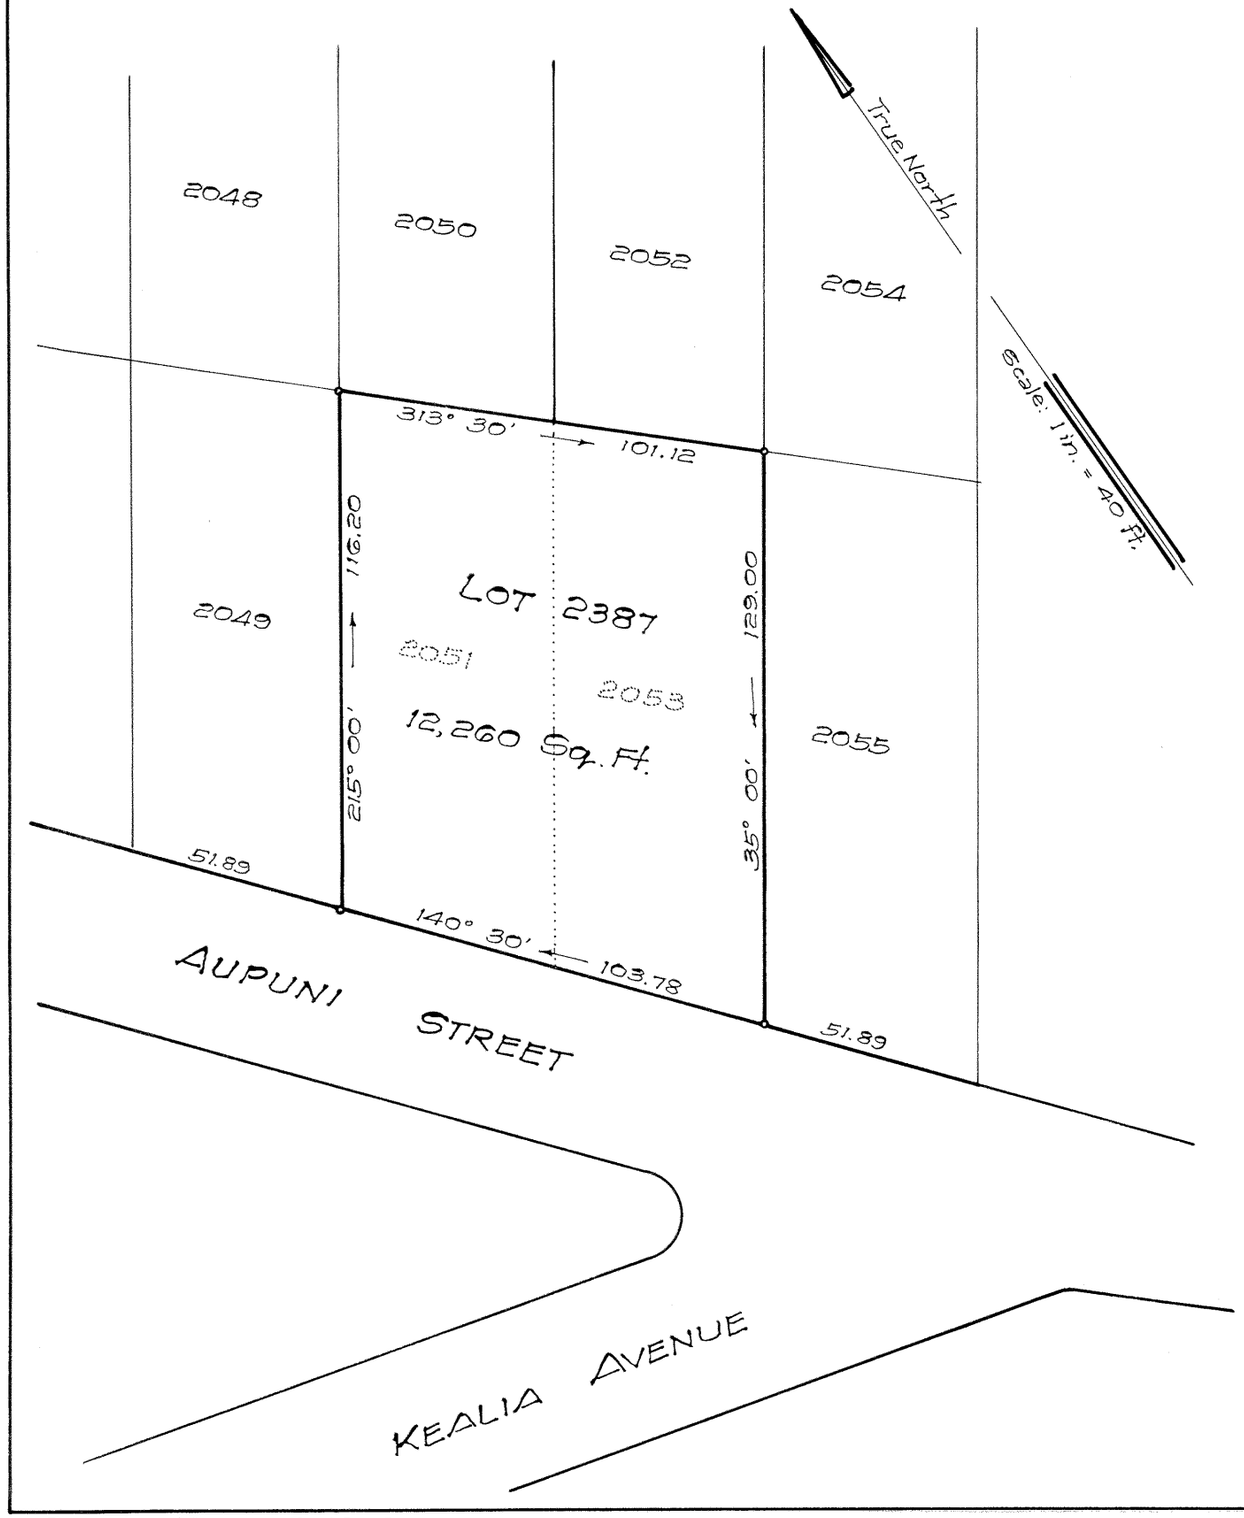

LAND COURT

STATE OF HAWAII

LAND COURT APPLICATION 290
McINERNY PARK TRACT, SECTION G
CONSOLIDATION OF LOTS 2051 AND 2053

AS SHOWN ON MAP 30

INTO LOT 2387

AT KAPALAMA, HONOLULU, OAHU, HAWAII

Honolulu, Hawaii
May 16, 1961

Takeo Morisato
Registered Professional Surveyor
Certificate Number 611-S

TAKEO MORISATO
REGISTERED PROFESSIONAL SURVEYOR
No. 611
HAWAII, U.S.A.

Owners: Jack Hiroshi Kaya and
Lillie Yaeko Naramoto Kaya
Owners Certificate of Title: 79,803

AUTHORISED AND APPROVED BY ORDER OF THE JUDGE
OF THE LAND COURT DATED: June 2, 1961

BY ORDER OF THE COURT

Rudolph K. Espinda
Asst. REGISTRAR OF THE LAND COURT

Filed June 1, 1961
Rudolph K. Espinda
Assistant Registrar

Tax Map Key: 1-6-18-32

10" x 15" = 1 sq. ft.