MAP 215

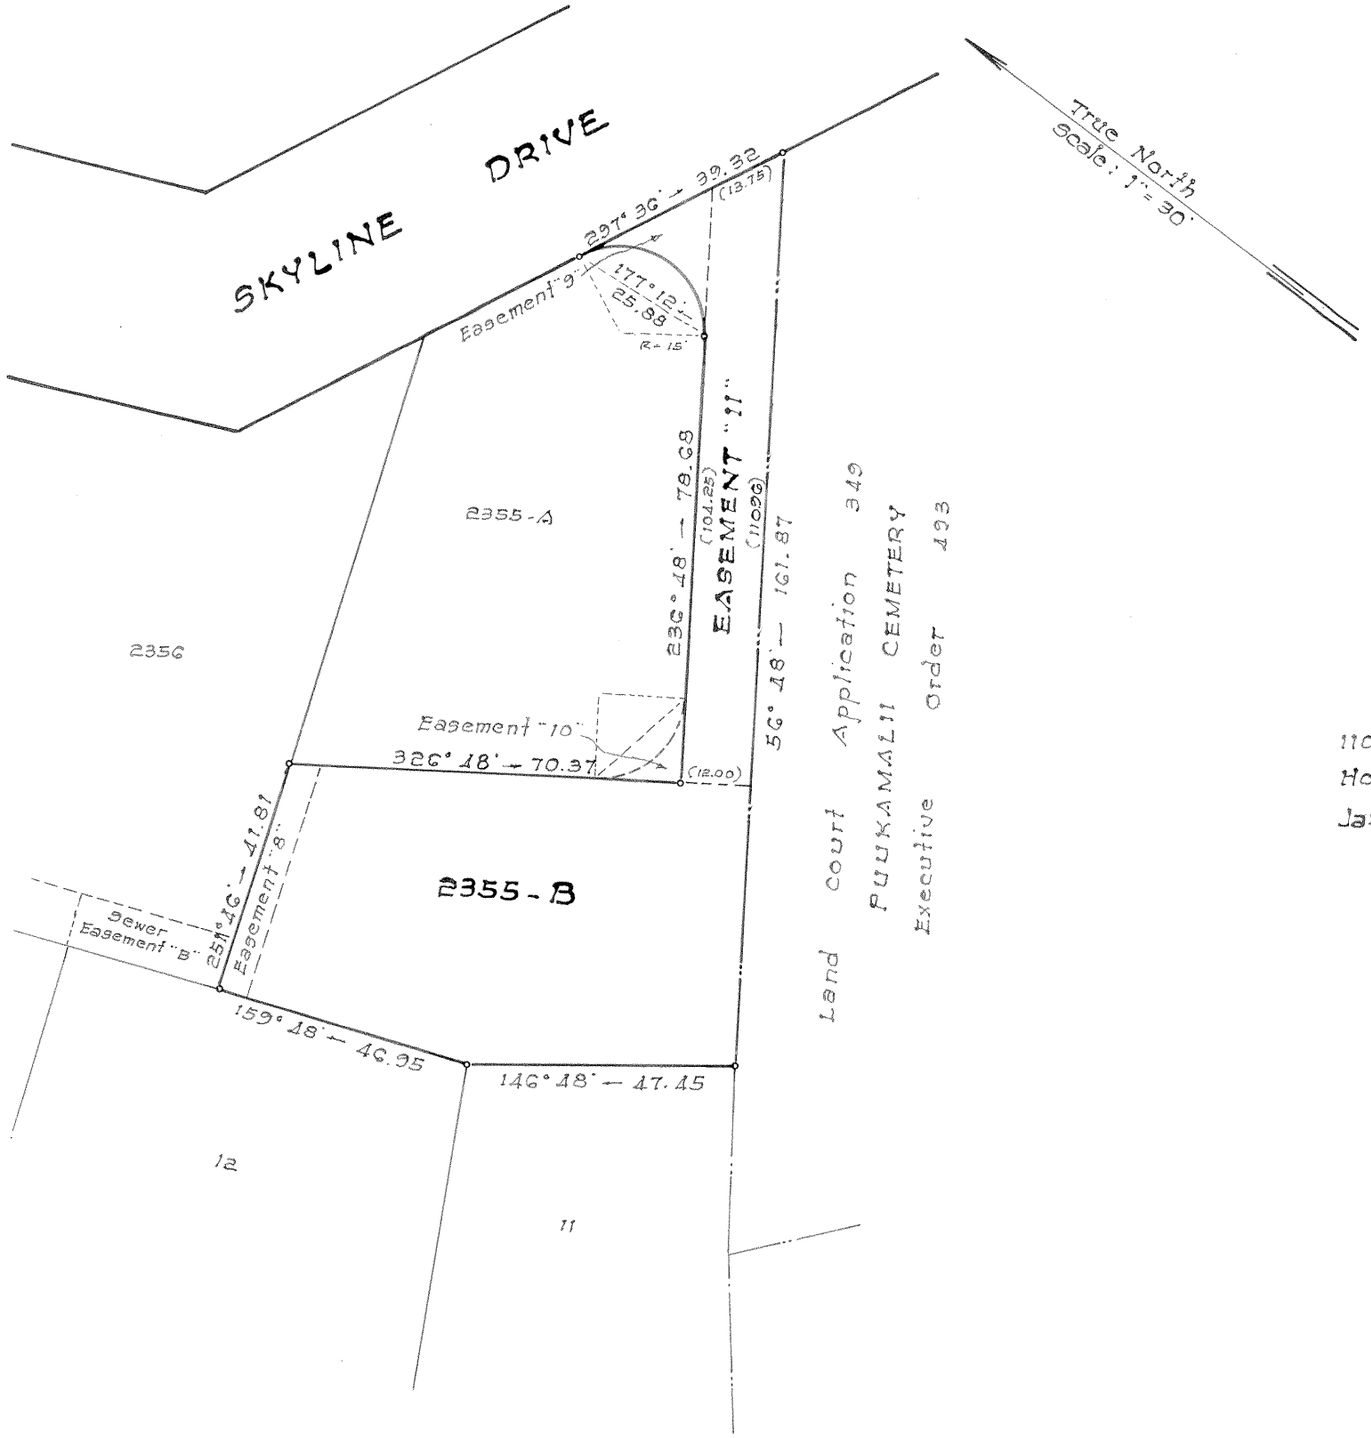

LAND COURT

STATE OF HAWAII

LAND COURT APPLICATION 290
BLOCK 4, SECTION "C"

DESIGNATION OF EASEMENT "11"
ACROSS LOT 2355-B, AS SHOWN ON MAP 212,
AT KAPALAMA, HONOLULU, OAHU, HAWAII.

1109 Bethel Street
Honolulu, Hawaii
January 23, 1962

ERNEST E. H. PARK
REGISTERED LAND SURVEYOR No. 503-S
HAWAII, U. S. A.

ERNEST PARK & ASSOCIATES
Engineering & Surveying

BY: Ernest H. Park
Surveyor and Maker of Plan
Registered Certificate 503-S

OWNER: Ishii Uyeda

OWNER'S CERTIFICATE OF TITLE: 15,749

AUTHORIZED AND APPROVED BY ORDER OF THE
JUDGE OF THE LAND COURT DATED MAY 2, 1962
BY ORDER OF THE COURT

REGISTRAR OF THE LAND COURT

NOTE:
Area of Easement "11" = 1291 Sq. Ft.

Filed April 27, 1962 Paul Griffin

Tax Map Key: 1-6-13:28

10" x 15" = 1.2 ft