290

MAP 233

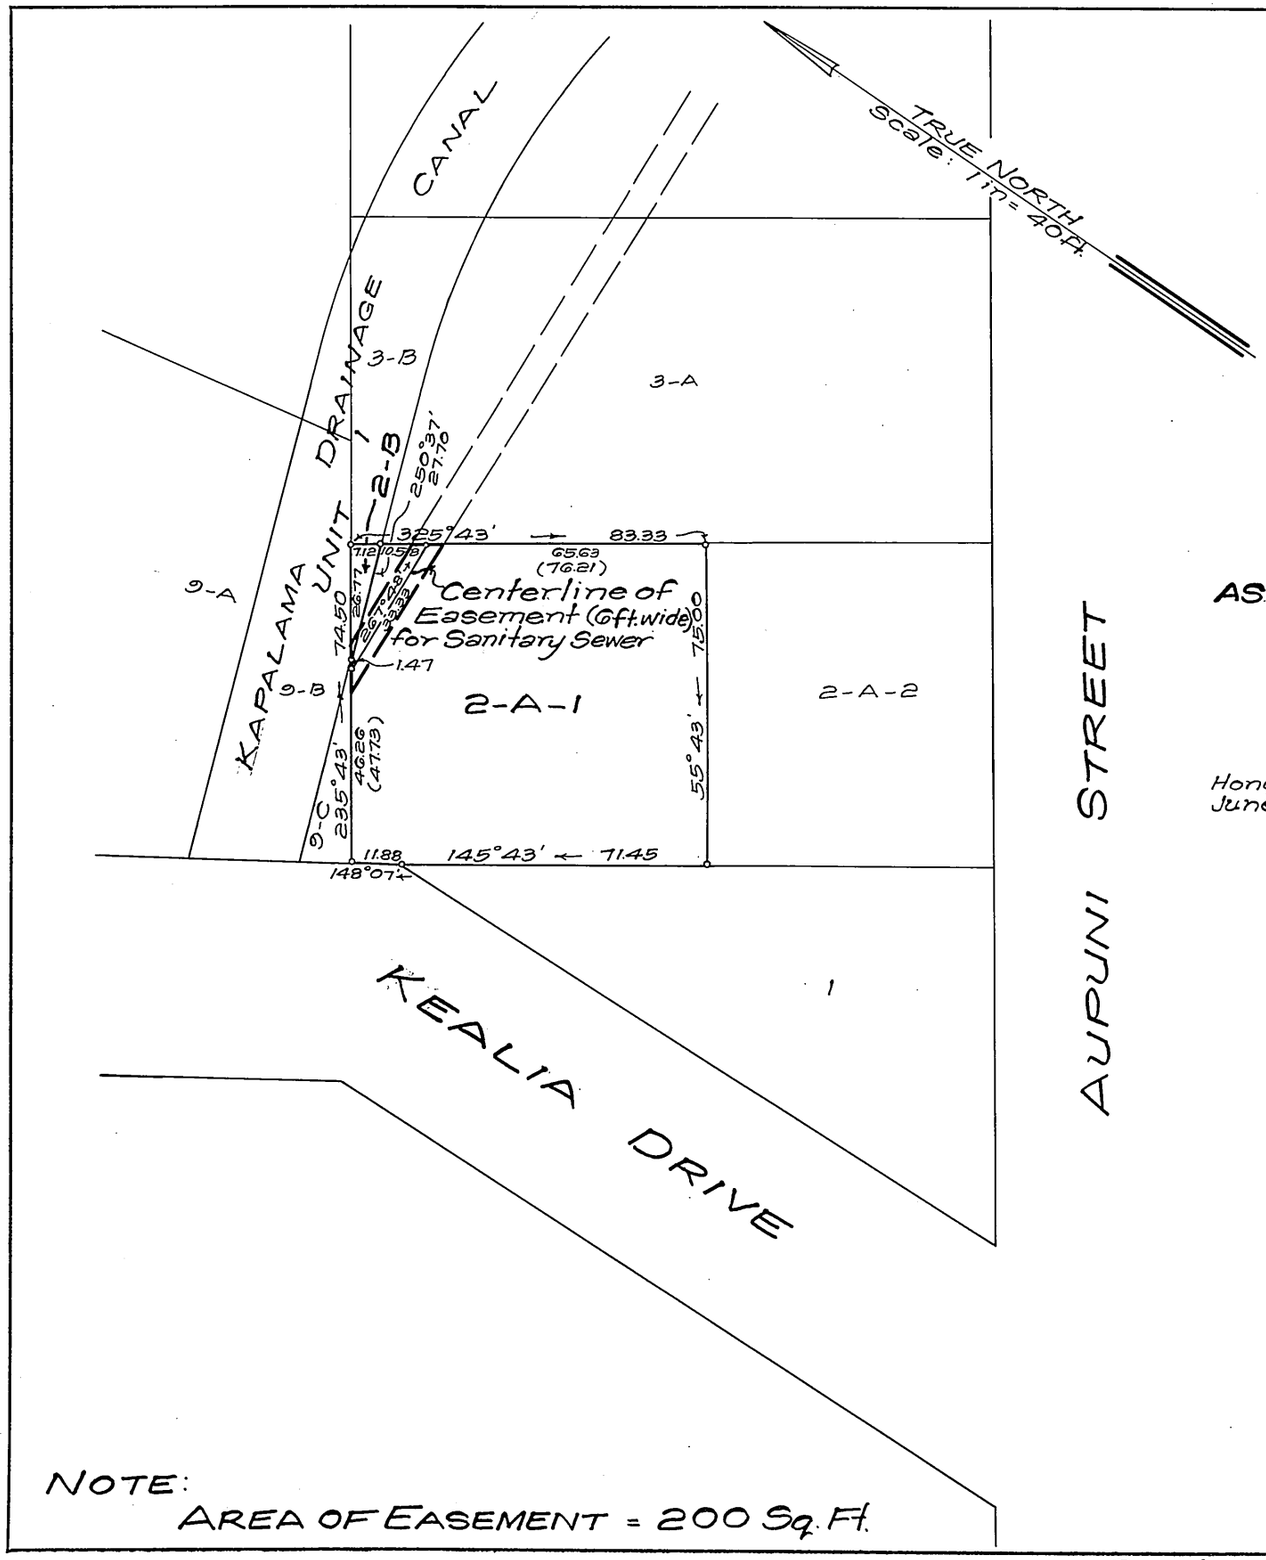

NOTE:
AREA OF EASEMENT = 200 Sq. Ft.

LAND COURT
STATE OF HAWAII

LAND COURT APPLICATION 290
MCINERNY PARK TRACT
BLOCK 6, SECTION "B"

DELINEATION OF EASEMENT
FOR SANITARY SEWER AFFECTING LOT 2-B
AS SHOWN ON MAP 79 AND LOT 2-A-1 AS SHOWN ON MAP 180
AT KAPALAMA, HONOLULU, OAHU, HAWAII

Honolulu, Hawaii
June 24, 1965

TAKEO MORISATO
REGISTERED PROFESSIONAL SURVEYOR
No. 611
HAWAII, U.S.A.

DEPARTMENT OF PUBLIC WORKS
CITY AND COUNTY OF HONOLULU
DIVISION OF LAND SURVEY AND ACQUISITION

By: Takeo Morisato
Registered Professional Surveyor
Certificate Number 611-S

OWNERS: Jirokichi Sakai and Harue Sakai

Owners' Certificate of Title: 38,989

AUTHORIZED AND APPROVED BY ORDER OF THE JUDGE
OF THE LAND COURT DATED: MARCH 2, 1966
BY ORDER OF THE COURT

Rudolph K. Espinda
REGISTRAR OF THE LAND COURT
Filed February 11, 1966
James A. Smith
Deputy Registrar

TAX MAP KEY: 2-6-17-28

Parcel 25, I.D. No. 24
Kam Hts. Sewers, Section I

10" X 15" = 1 SQ. FT.