290

MAP 244

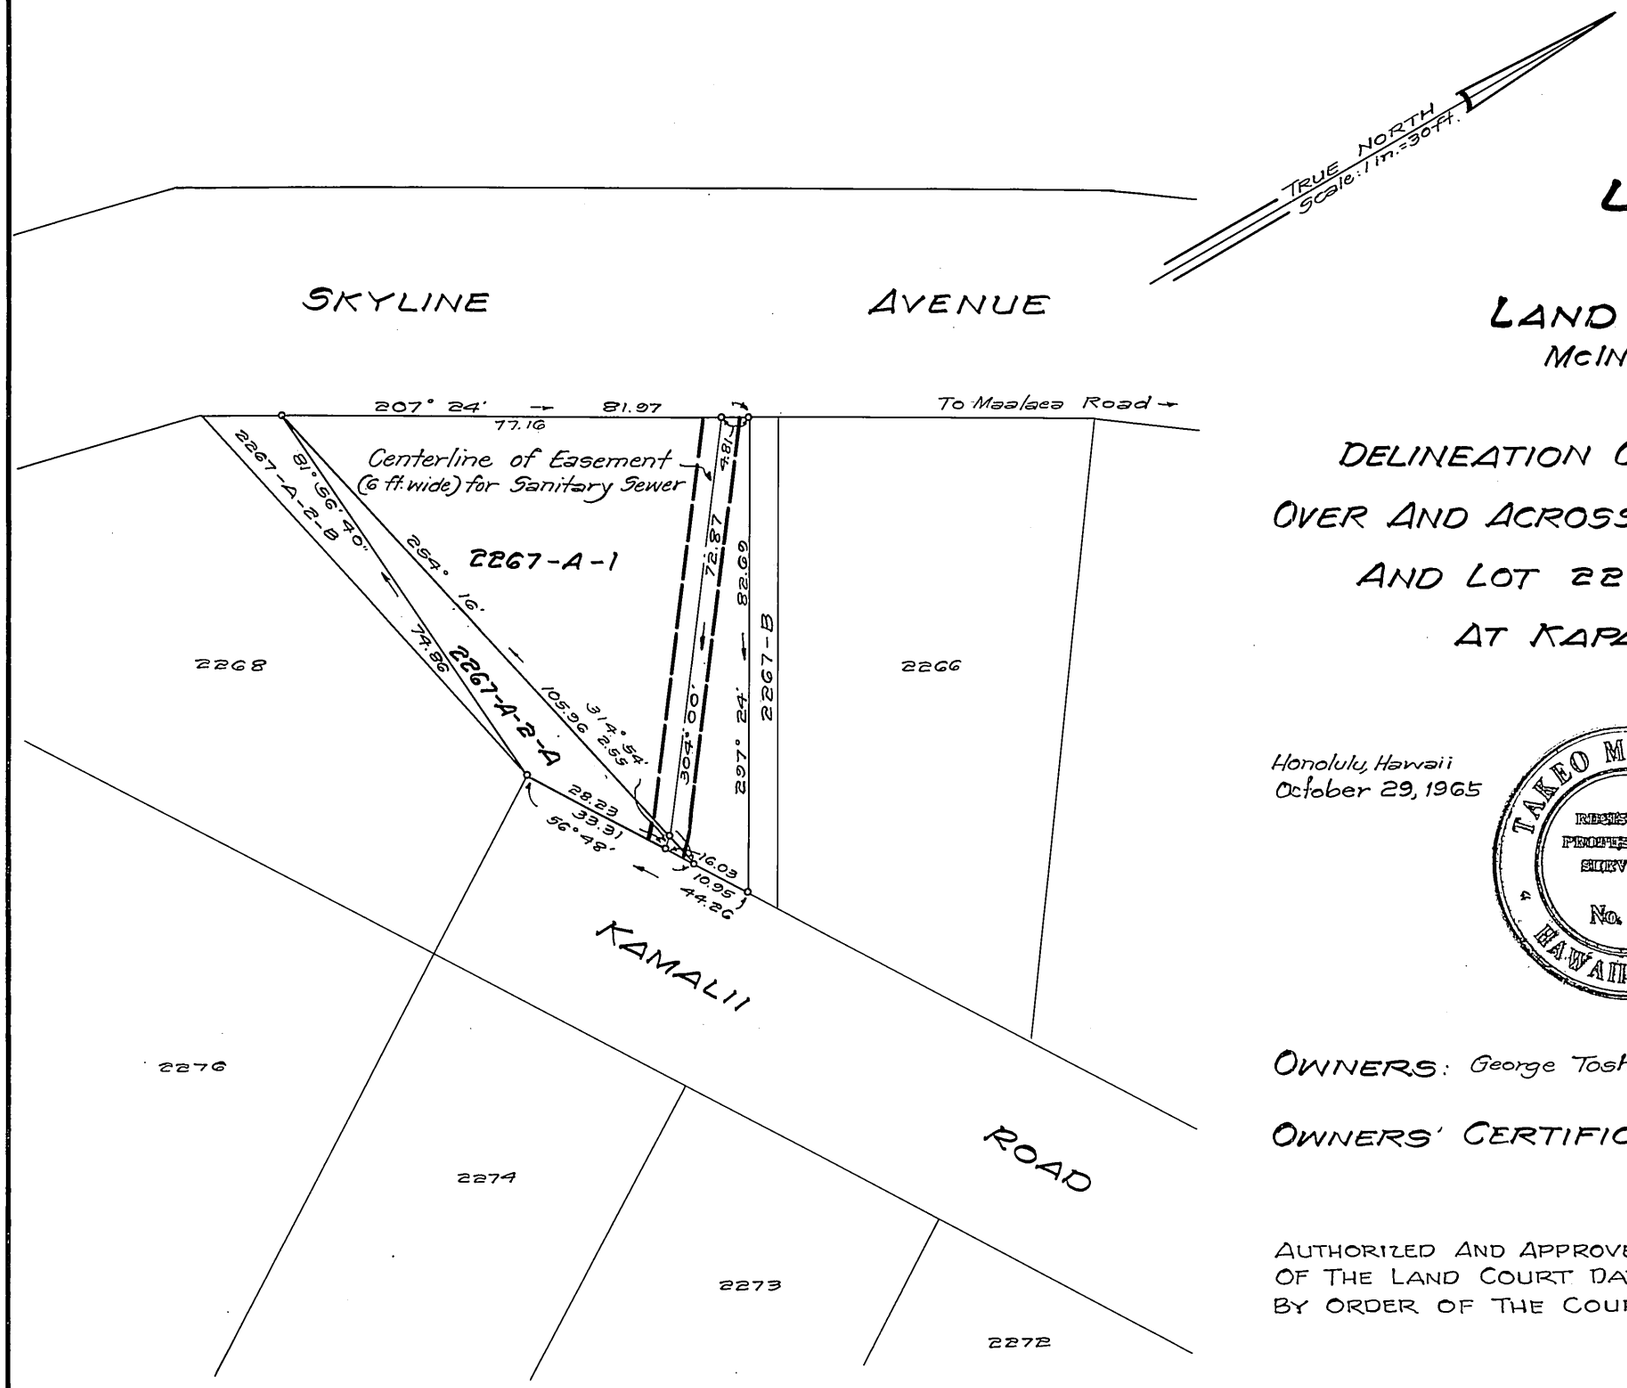

LAND COURT

STATE OF HAWAII

LAND COURT APPLICATION 290

McINERNY PARK TRACT - SECTION G

DELINEATION OF EASEMENT FOR SANITARY SEWER OVER AND ACROSS LOT 2267-A-1, AS SHOWN ON MAP 90 AND LOT 2267-A-2-A, AS SHOWN ON MAP 151 AT KAPALAMA, HONOLULU, OAHU, HAWAII

Honolulu, Hawaii
October 29, 1965

TAKEO MORISATO
REGISTERED PROFESSIONAL SURVEYOR
No. 611
HAWAII, U.S.A.

DEPARTMENT OF PUBLIC WORKS
CITY AND COUNTY OF HONOLULU
DIVISION OF LAND SURVEY AND ACQUISITION

By: Takeo Morisato
Registered Professional Surveyor
Certificate Number 611-S

OWNERS: George Toshio Ishii and Mitsuko Ishii

OWNERS' CERTIFICATE OF TITLE: 40,729

AUTHORIZED AND APPROVED BY ORDER OF THE JUDGE OF THE LAND COURT DATED: APRIL 14, 1966
BY ORDER OF THE COURT

Rudolph K. Lapenda
REGISTRAR OF THE LAND COURT

NOTE:
AREA OF EASEMENT = 453 Sq. Ft.

Filed Mar. 8, 1966 Paul Coffroth

TAX MAP KEY: 1-6-12:48

Parcel 14, I.D. 28
Kam. Heights Sewer, Sect. II

10" x 15" = 1 SQ. FT.