290

MAP 276

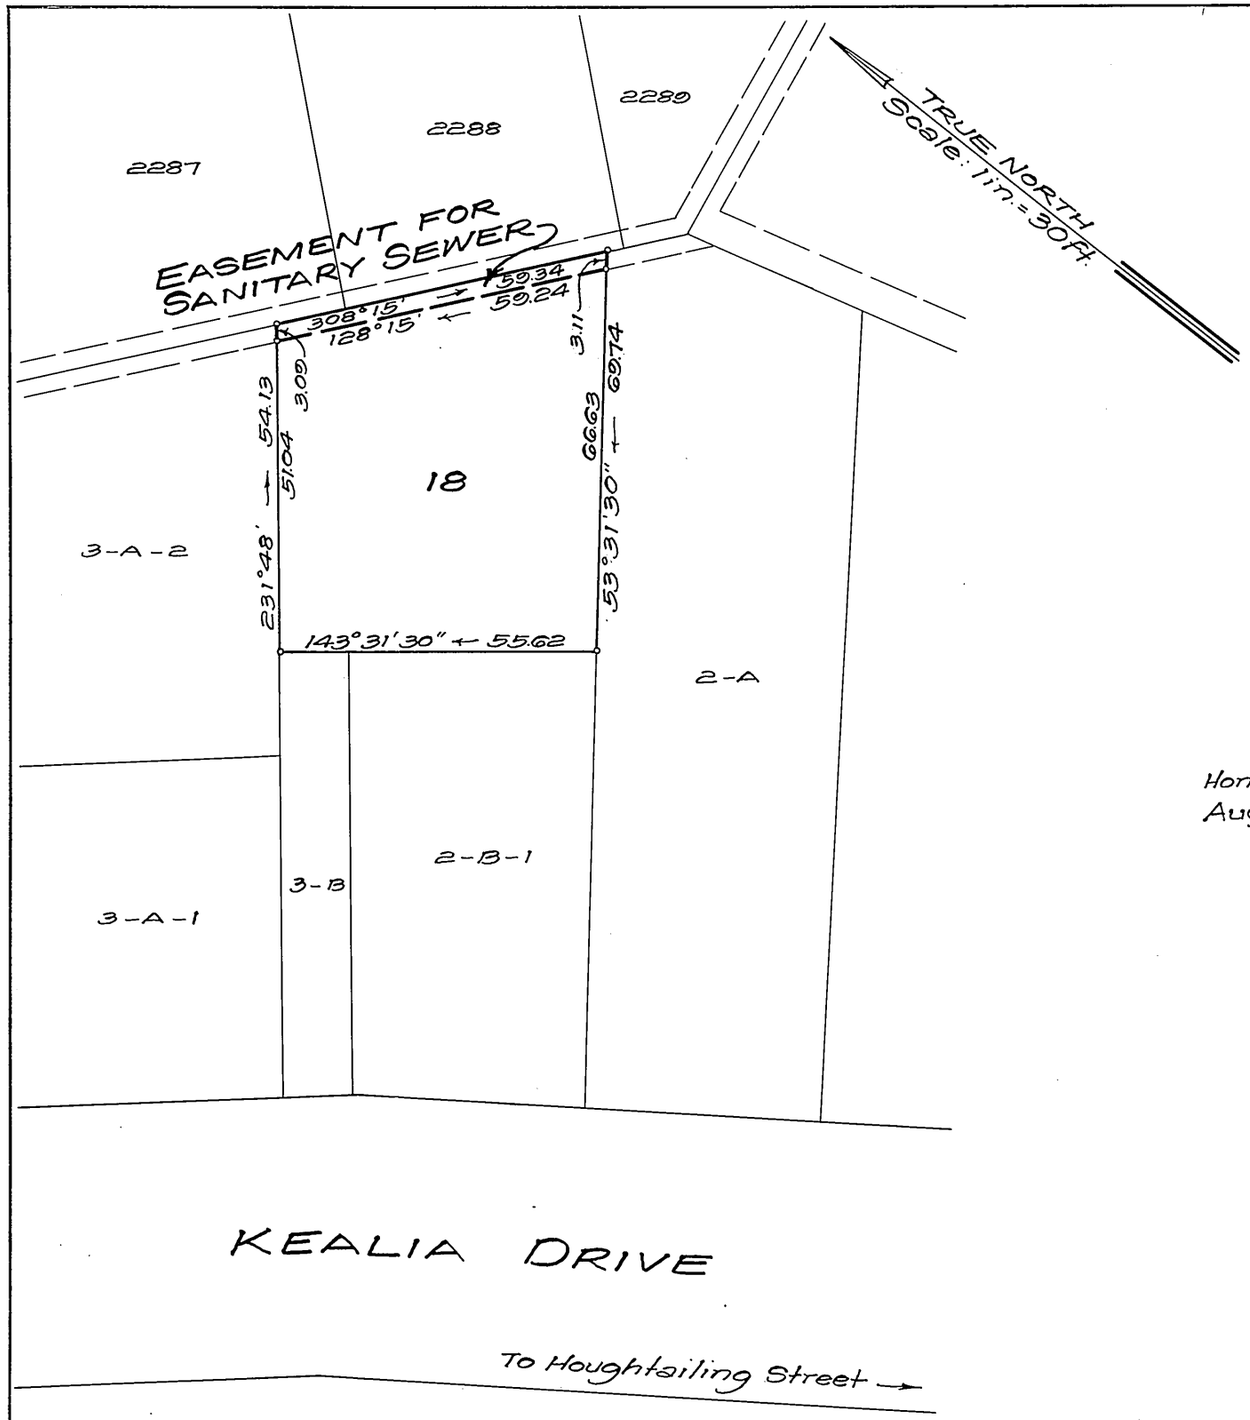

NOTE:
AREA OF EASEMENT = 178 Sq. Ft.

LAND COURT
STATE OF HAWAII

LAND COURT APPLICATION 290
McINERNY PARK TRACT
BLOCK 5, SECTION "B"

DELINEATION OF EASEMENT
FOR SANITARY SEWER OVER AND ACROSS LOT 18
AS SHOWN ON MAP 127

AT KAPALAMA, HONOLULU, OAHU, HAWAII

Honolulu, Hawaii
August 10, 1965

TAKEO MORISATO
REGISTERED PROFESSIONAL SURVEYOR
No. 611
HAWAII, U.S.A.

DEPARTMENT OF PUBLIC WORKS
CITY AND COUNTY OF HONOLULU
DIVISION OF LAND SURVEY AND ACQUISITION

By: Takeo Morisato
Registered Professional Surveyor
Certificate Number 611-S

OWNERS: Tatsuji Fujino and Fusae Fujino

Owners' Certificate of Title: 39,950

AUTHORIZED AND APPROVED BY ORDER OF THE JUDGE
OF THE LAND COURT DATED: JULY 12, 1966
BY ORDER OF THE COURT

Rudolph K. Espinda
REGISTRAR OF THE LAND COURT

Filed June 8, 1966 Paul Coyloff

TAX MAP KEY: 1-6-18-Por. of 8

Parcel 31, I. D. No. 24
Kam Hts. Sewers, Section I

10" X 15" = 1 SQ. FT.

2