290

MAP 291

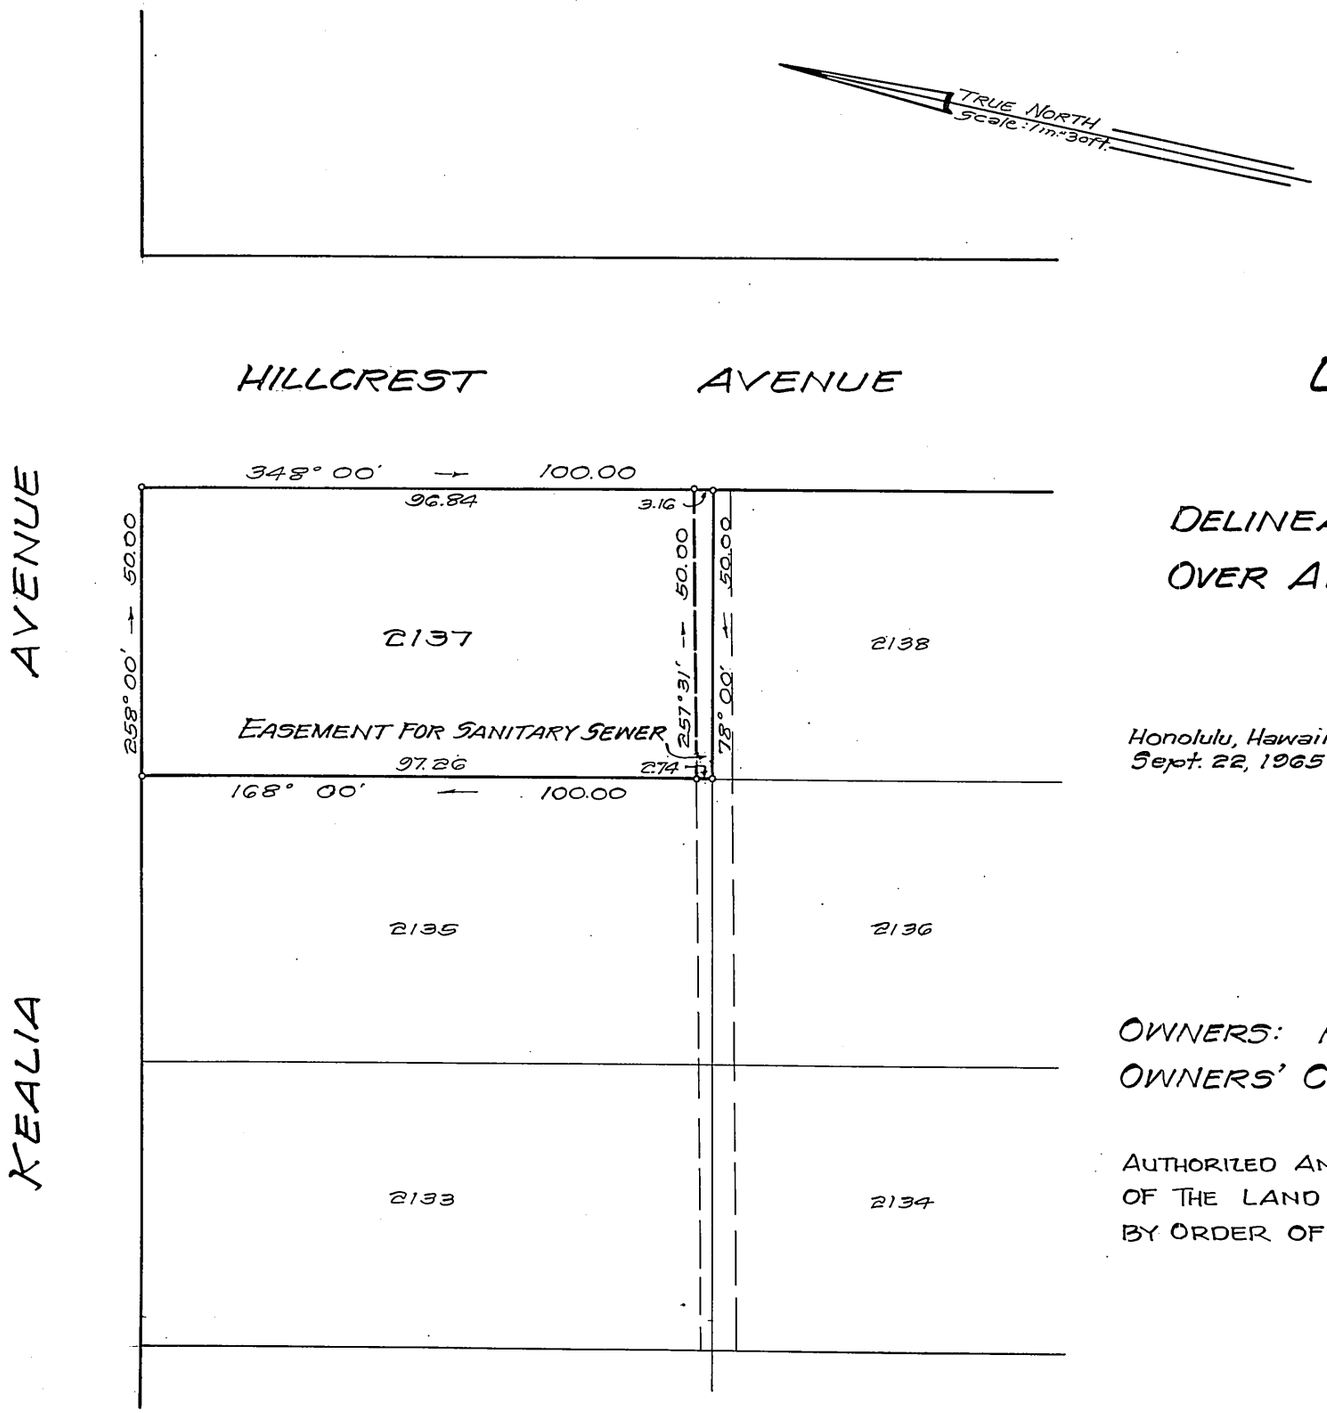

LAND COURT

STATE OF HAWAII

LAND COURT APPLICATION 290

McINERNY PARK TRACT
SECTION G

DELINEATION OF EASEMENT FOR SANITARY SEWER OVER AND ACROSS LOT 2137 AS SHOWN ON MAP 30 AT KAPALAMA, HONOLULU, OAHU, HAWAII

Honolulu, Hawaii
Sept. 22, 1965

TAKEO MORISATO
REGISTERED PROFESSIONAL SURVEYOR
No. 611
HAWAII, U.S.A.

DEPARTMENT OF PUBLIC WORKS
CITY AND COUNTY OF HONOLULU
DIVISION OF LAND SURVEY AND ACQUISITION

By: Takeo Morisato
Registered Professional Surveyor
Certificate Number 611-S

OWNERS: Robert Kenso Shiga and Kimiyo Kamihara Shiga
OWNERS' CERTIFICATE OF TITLE: 45,752

AUTHORIZED AND APPROVED BY ORDER OF THE JUDGE OF THE LAND COURT DATED: AUGUST 17, 1966
BY ORDER OF THE COURT

Rudolph K. Egenido
REGISTRAR OF THE LAND COURT

NOTE:
AREA OF EASEMENT = 148 Sq. Ft.

Filed June 28, 1966 Paul Arloff

TAX MAP KEY: 1-6-19:48

Parcel 72, I.D. No. 28
Kam Heights Sewers, Sec. II

10" x 15" = 1 SQ. FT.

2