290

MAP 301

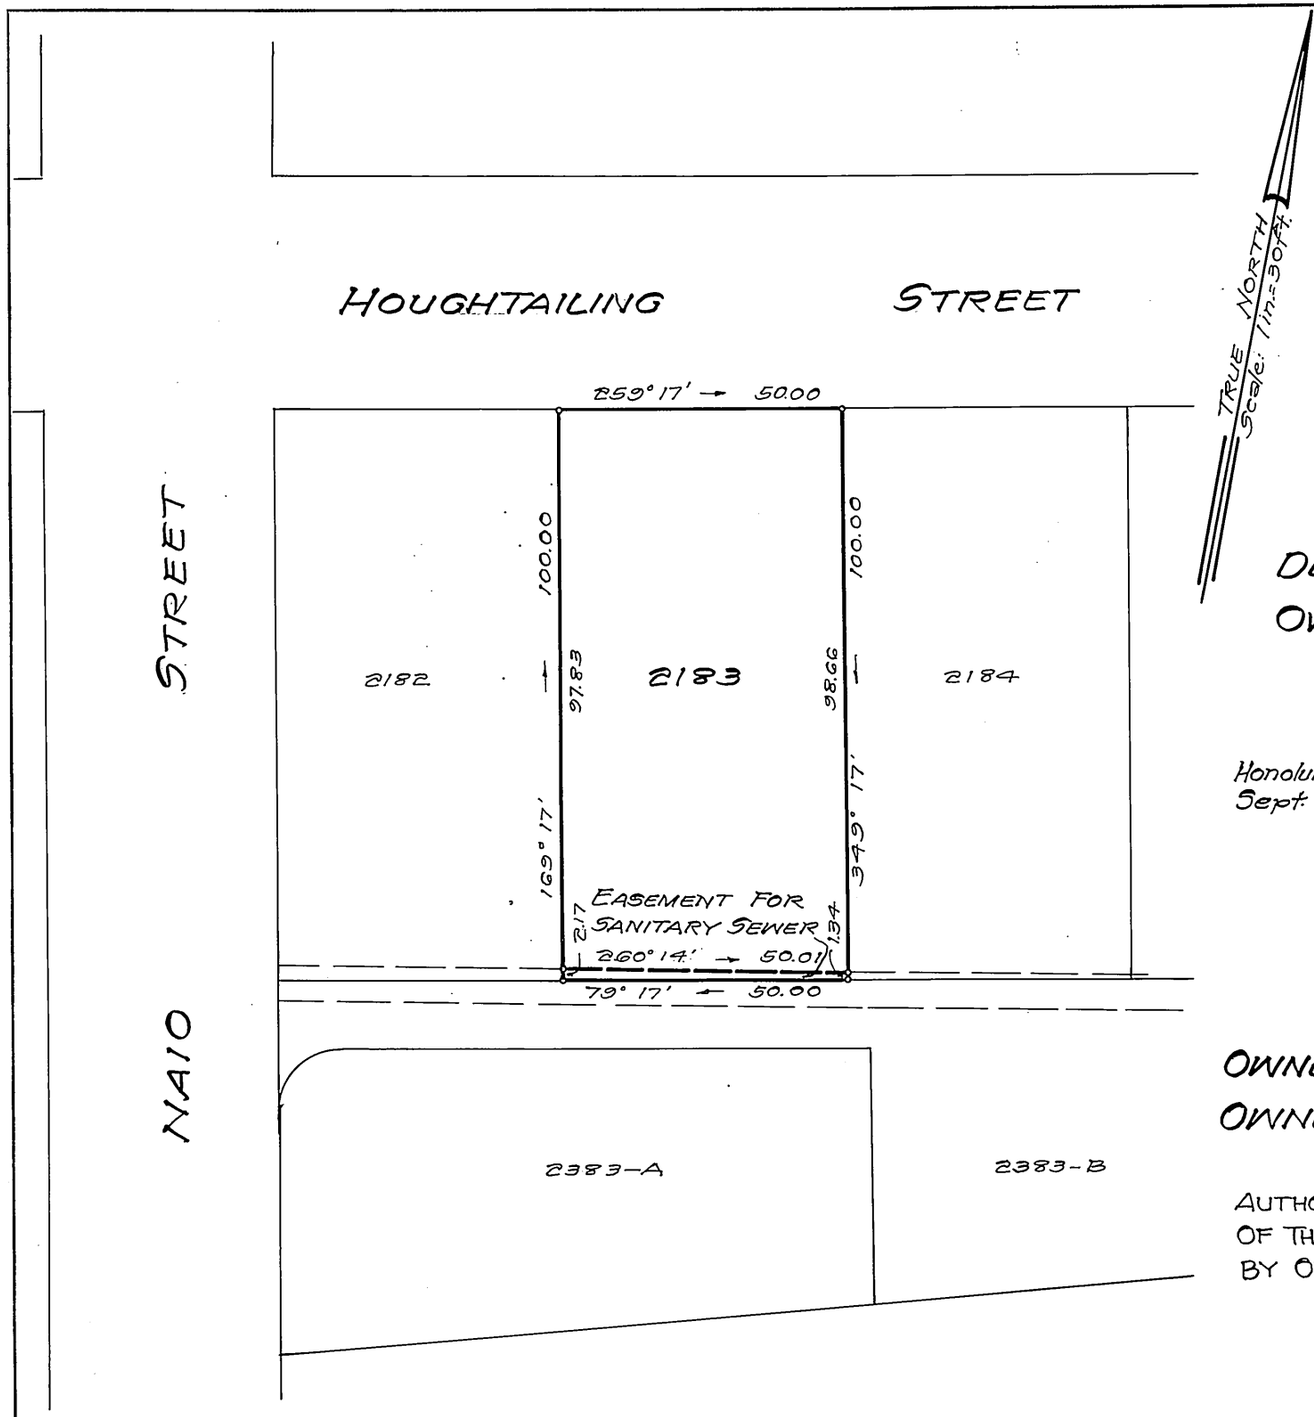

LAND COURT

STATE OF HAWAII

LAND COURT APPLICATION 290

McINERNY PARK TRACT

SECTION G

DELINEATION OF EASEMENT FOR SANITARY SEWER OVER AND ACROSS LOT 2183 AS SHOWN ON MAP 30 AT KAPALAMA, HONOLULU, OAHU, HAWAII

Honolulu, Hawaii
Sept. 22, 1965

TAKEO MORISATO
REGISTERED PROFESSIONAL SURVEYOR
No. 611
HAWAII, U.S.A.

DEPARTMENT OF PUBLIC WORKS
CITY AND COUNTY OF HONOLULU
DIVISION OF LAND SURVEY AND ACQUISITION

By: Takeo Morisato
Registered Professional Surveyor
Certificate Number 611-S

OWNERS: James Jino Yasue and Wayne Isamu Yasue

OWNERS' CERTIFICATE OF TITLE: 38,596

AUTHORIZED AND APPROVED BY ORDER OF THE JUDGE OF THE LAND COURT DATED: AUGUST 25, 1966
BY ORDER OF THE COURT

Rudolph K. Espinda
REGISTRAR OF THE LAND COURT

NOTE:
AREA OF EASEMENT = 88 Sq. Ft.

Filed June 30, 1966 Paul Cozloff

TAX MAP KEY: 1-6-19:3

Parcel 93, I.D. No. 28
Kam Heights Sewers, Sec. II

10" X 15" = 1 Sq. Ft.