290

MAP 305

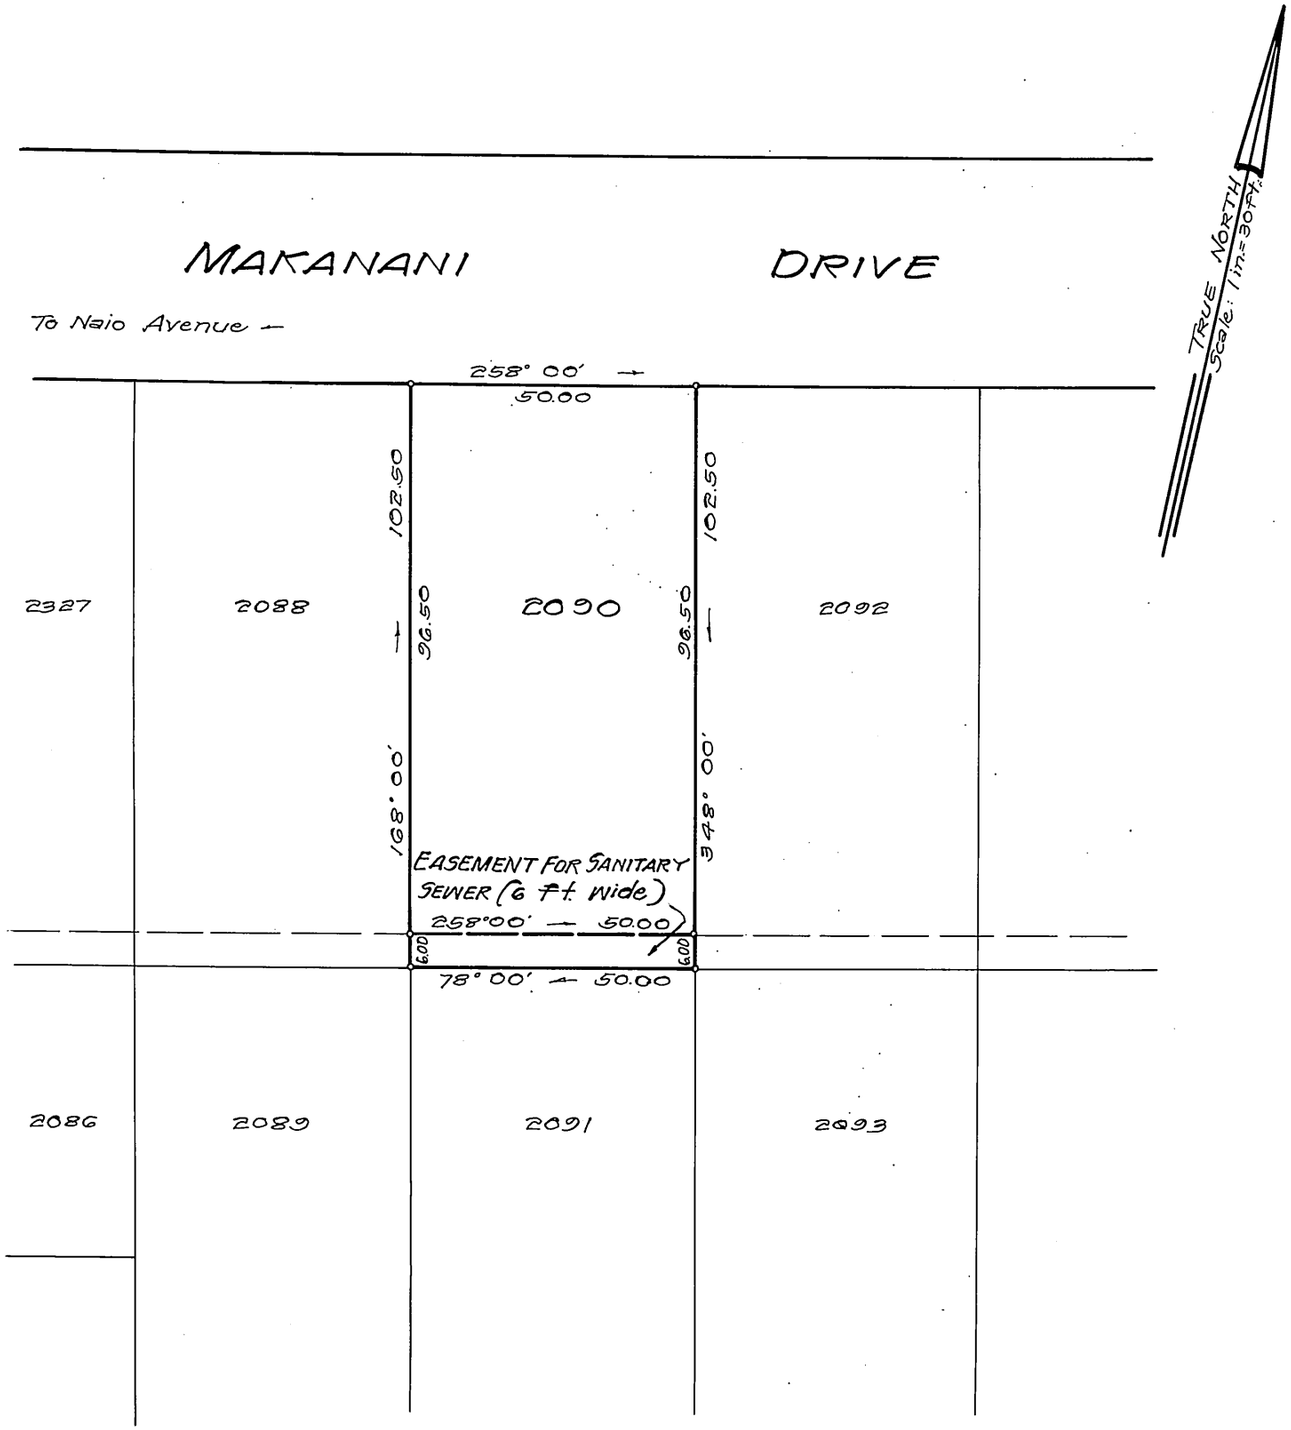

LAND COURT
STATE OF HAWAII

LAND COURT APPLICATION 290
SECTION G, McINERNY PARK TRACT
DELINEATION OF EASEMENT FOR SANITARY SEWER OVER AND ACROSS LOT 2090 AS SHOWN ON MAP 30 AT KAPALAMA, HONOLULU, OAHU, HAWAII

Honolulu, Hawaii
August 10, 1965

TAKEO MORISATO
REGISTERED PROFESSIONAL SURVEYOR
No. 611
HAWAII, U.S.A.

DEPARTMENT OF PUBLIC WORKS
CITY AND COUNTY OF HONOLULU
DIVISION OF LAND SURVEY AND ACQUISITION

By: Takeo Morisato
Registered Professional Surveyor
Certificate Number 611-S

OWNERS: Bunji Higaki and Gertrude Yoshie Higaki
OWNERS' CERTIFICATE OF TITLE: 49,645

AUTHORIZED AND APPROVED BY ORDER OF THE JUDGE OF THE LAND COURT DATED: OCTOBER 11, 1966
BY ORDER OF THE COURT

Rudolph K. Espinda
REGISTRAR OF THE LAND COURT

NOTE:
AREA OF EASEMENT = 300 Sq. Ft.

Filed July 11, 1966 Paul Cozloff

TAX MAP KEY: 1-6-19:68

Parcel 59, I.D. No. 28
Kam Heights Sewers, Sec. II

10" x 15" = 1 SQ. FT.

3