MAP 314

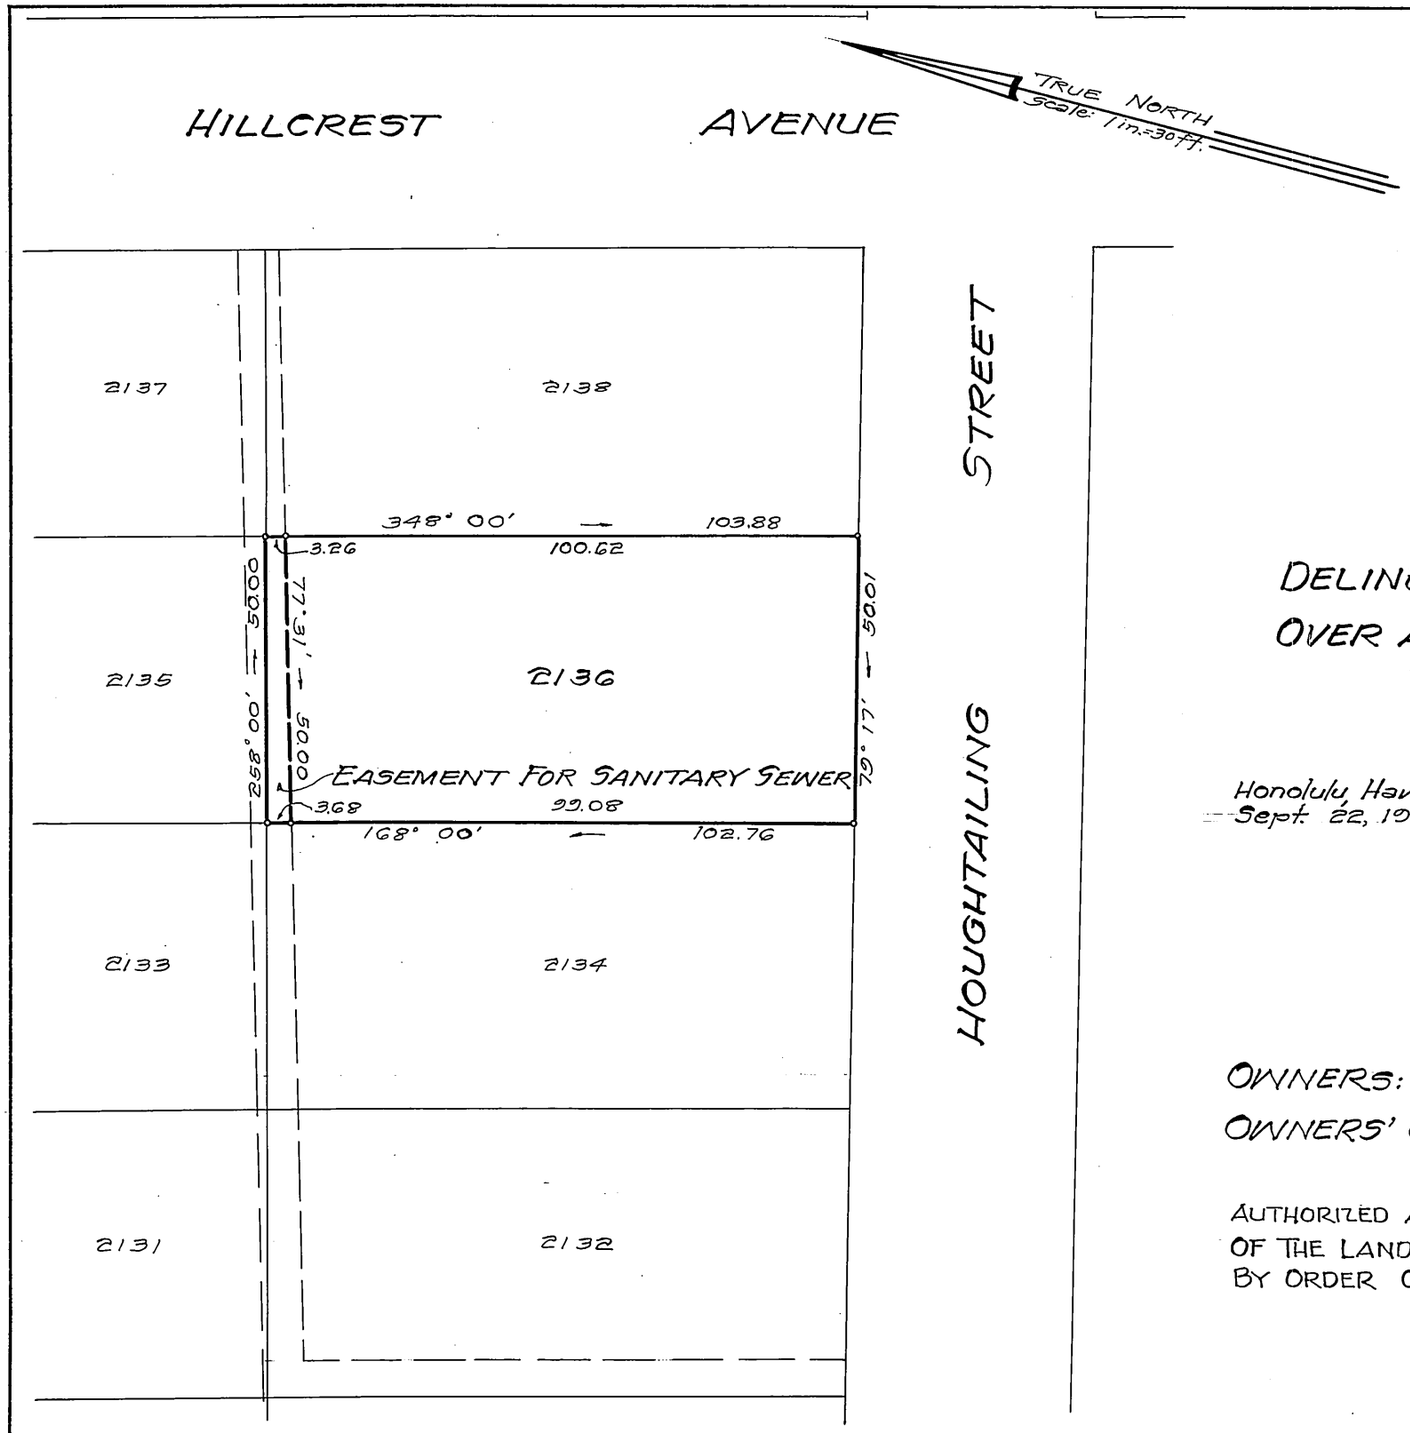

NOTE:
AREA OF EASEMENT = 174 Sq. Ft.

LAND COURT
STATE OF HAWAII

LAND COURT APPLICATION 290
McINERNY PARK TRACT
SECTION G

DELINEATION OF EASEMENT FOR SANITARY SEWER OVER AND ACROSS LOT 2136 AS SHOWN ON MAP 30 AT KAPALAMA, HONOLULU, OAHU, HAWAII

Honolulu, Hawaii
Sept. 22, 1965

TAKEO MORISATO
REGISTERED PROFESSIONAL SURVEYOR
No. 611
HAWAII, U.S.A.

DEPARTMENT OF PUBLIC WORKS
CITY AND COUNTY OF HONOLULU
DIVISION OF LAND SURVEY AND ACQUISITION

By: Takeo Morisato
Registered Professional Surveyor
Certificate Number 611-5

OWNERS: Manuel Marques Silva and Margaret Afong Silva
OWNERS' CERTIFICATE OF TITLE: 39,064

AUTHORIZED AND APPROVED BY ORDER OF THE JUDGE OF THE LAND COURT DATED: OCTOBER 13, 1966
BY ORDER OF THE COURT

Rudolph K. Espinda
REGISTRAR OF THE LAND COURT

Filed July 15, 1966 Paul Cozloff

TAX MAP KEY: 1-6-19:50

Parcel 75, I.D. No. 28
Kam Heights Sewers, Sec. II

10" X 15" = 1 SQ. FT.

2