290

MAP 329

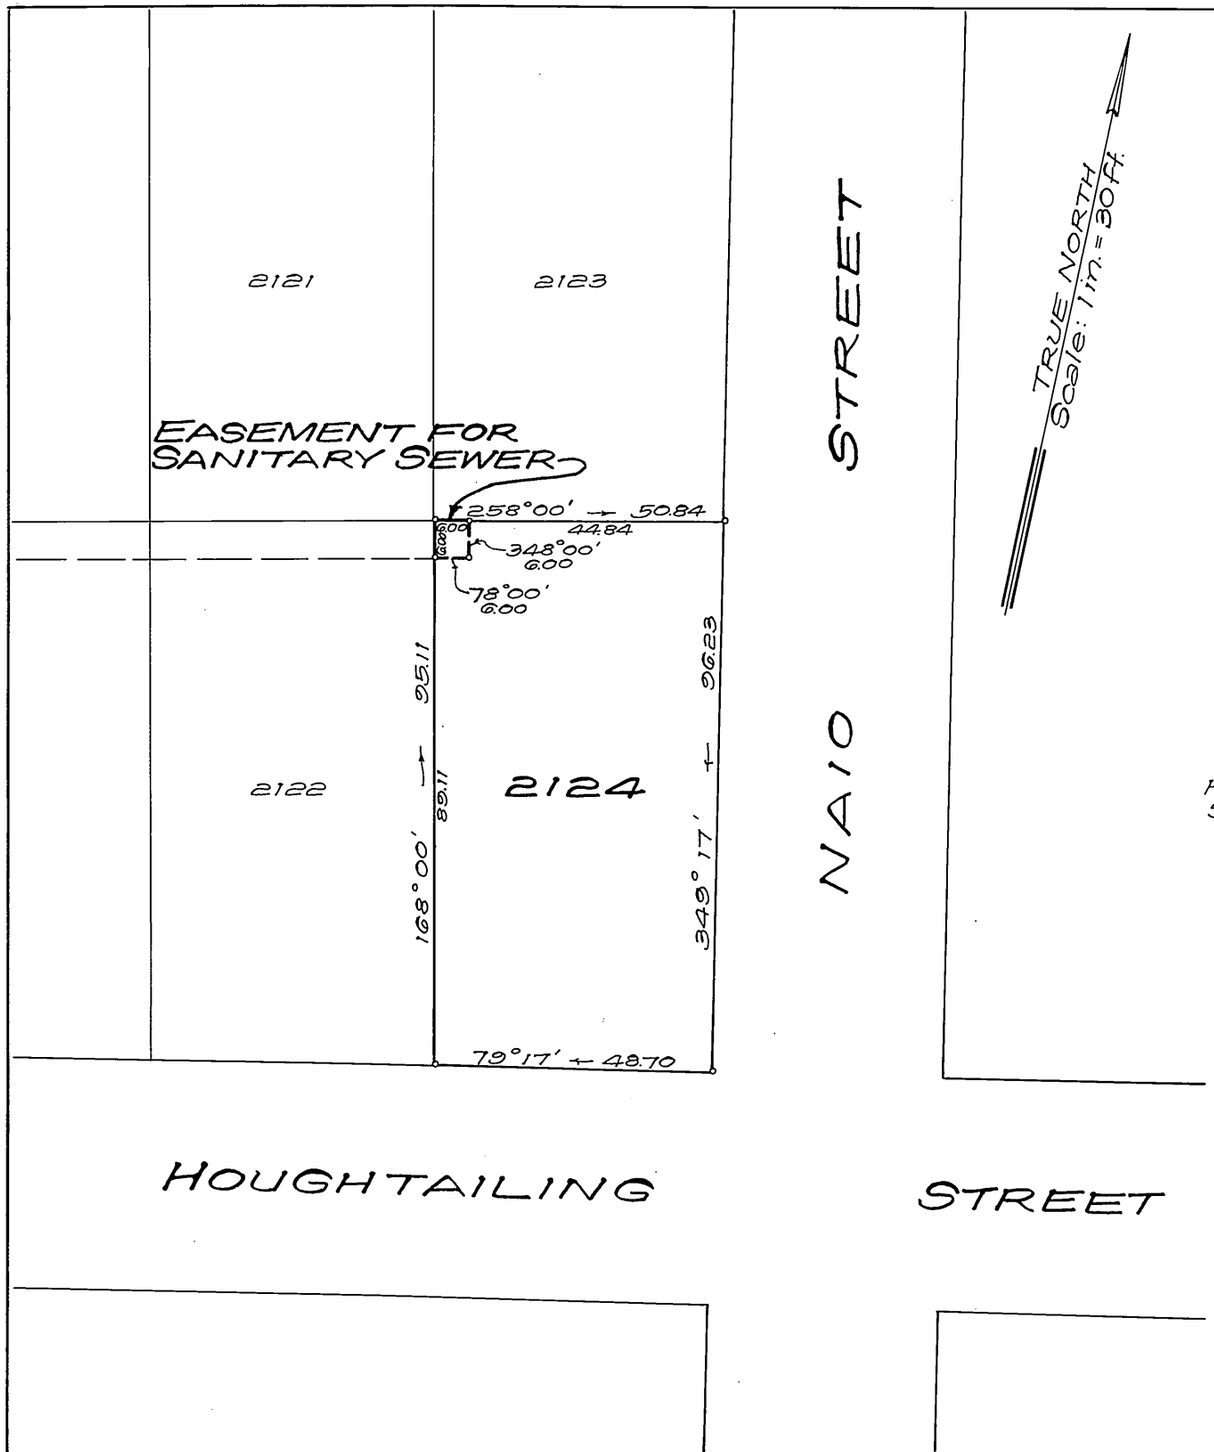

LAND COURT
STATE OF HAWAII

LAND COURT APPLICATION 290
MCINERNY PARK TRACT
SECTION "G"

DELINEATION OF EASEMENT FOR SANITARY SEWER AFFECTING LOT 2124 AS SHOWN ON MAP 30

AT KAPALAMA, HONOLULU, OAHU, HAWAII

Honolulu, Hawaii
Sept. 22, 1965

TAKEO MORISATO
REGISTERED PROFESSIONAL SURVEYOR
No. 611
HAWAII, U.S.A.

DEPARTMENT OF PUBLIC WORKS
CITY AND COUNTY OF HONOLULU
DIVISION OF LAND SURVEY AND ACQUISITION

By: Takeo Morisato
Registered Professional Surveyor
Certificate Number 611-S

OWNER: Kam Yew Chun

Owner's Certificate of Title: 21,418

AUTHORIZED AND APPROVED BY ORDER OF THE JUDGE OF THE LAND COURT DATED: OCTOBER 13, 1966
BY ORDER OF THE COURT

Rudolph K. Espinda
REGISTRAR OF THE LAND COURT

Filed Aug. 5, 1966 Paul Coloff m

NOTE:
AREA OF EASEMENT = 36 Sq. Ft.

TAX MAP KEY: 1-6-18-63

Parcel 58, I. D. No. 24
Kam Hts. Sewers, Section I

10" X 15" = 150 SQ. FT.

2