MAP 400

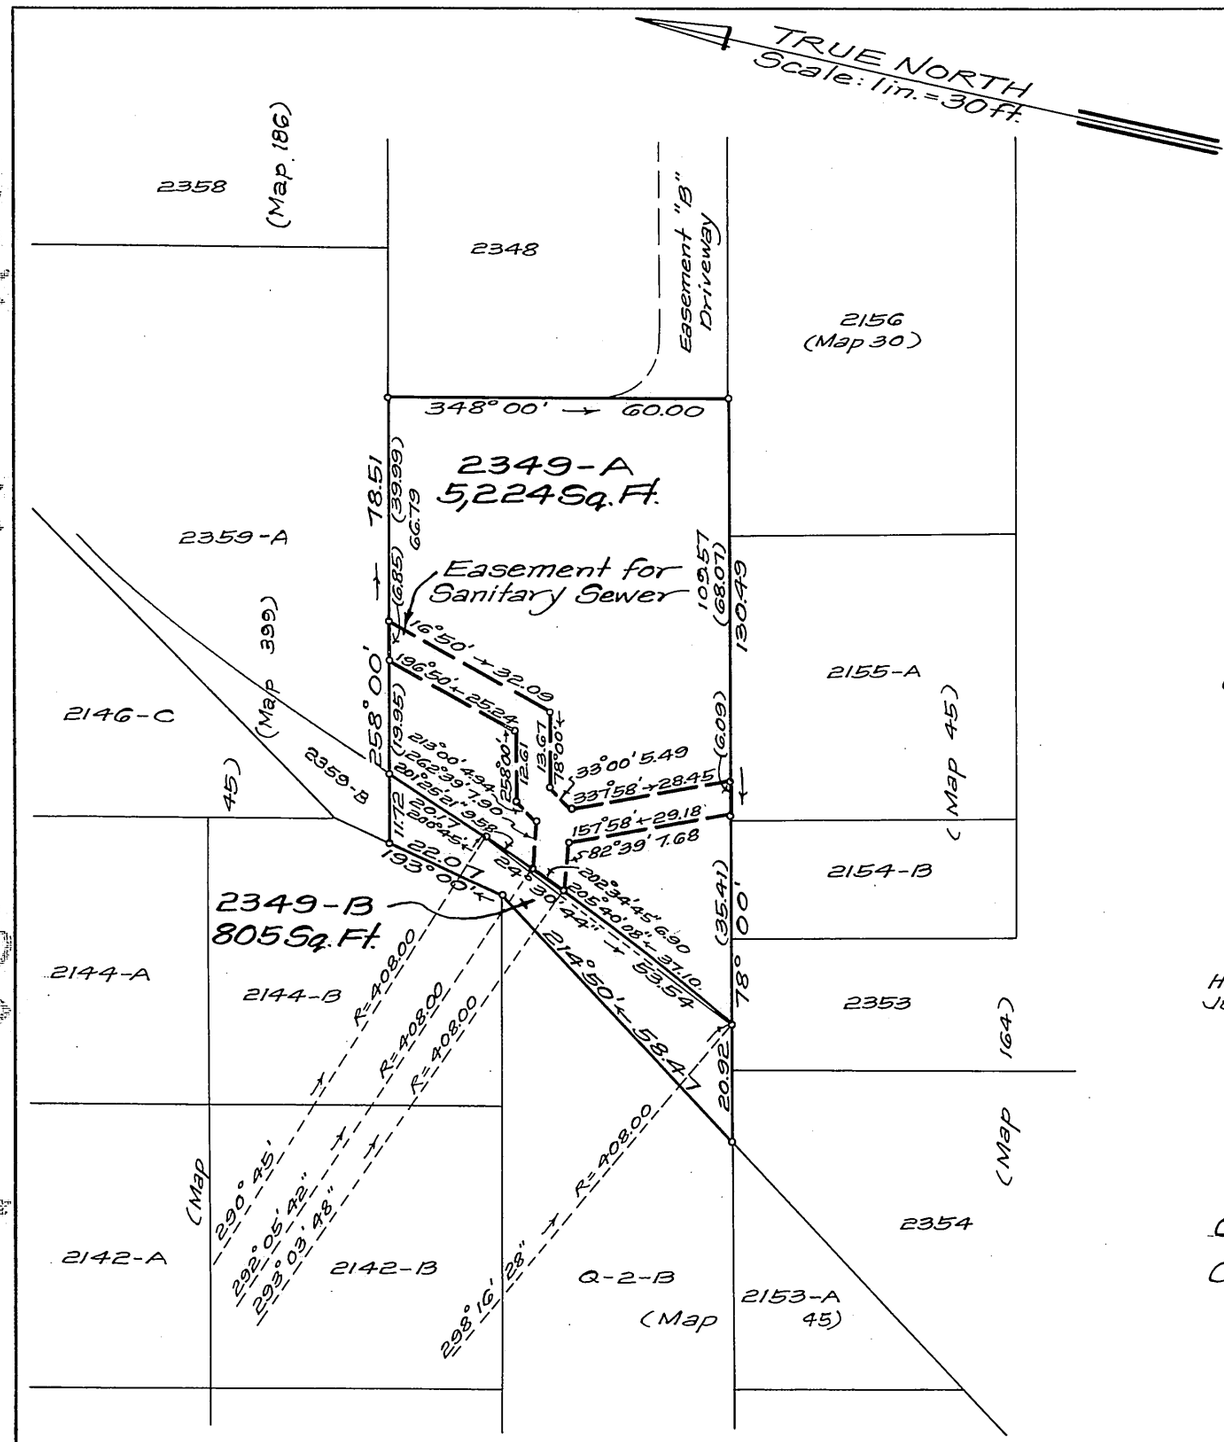

LAND COURT

STATE OF HAWAII

LAND COURT APPLICATION 290

MCINERNY PARK TRACT

SECTION "G"

SUBDIVISION OF LOT 2349

AS SHOWN ON MAP 158

INTO LOTS 2349-A AND 2349-B

CANCELLATION OF EASEMENT OVER AND ACROSS LOT 2349 AS SHOWN ON MAP 309

AND DELINEATION OF EASEMENT

FOR SANITARY SEWER PURPOSES

OVER AND ACROSS LOT 2349-A

AT KAPALAMA, HONOLULU, OAHU, HAWAII

Honolulu, Hawaii
July 8, 1976

PETER H. ARITA
REGISTERED PROFESSIONAL LAND SURVEYOR
No. 1537-S
HAWAII, U.S.A.

DEPARTMENT OF PUBLIC WORKS
CITY AND COUNTY OF HONOLULU
DIVISION OF LAND SURVEY AND ACQUISITION

By: Peter H. Arita
Registered Professional Surveyor
Certificate Number 1537-S

OWNER: Lily Takeko Arashiro

OWNER'S CERTIFICATE OF TITLE: 79,815

AUTHORIZED AND APPROVED BY ORDER OF THE JUDGE OF THE LAND COURT DATED: JANUARY 21, 1977
BY ORDER OF THE COURT

James A. Smith
REGISTRAR OF THE LAND COURT

NOTE:
AREA OF EASEMENT = 521 Sq. Ft.

Filed Jan. 4, 1976 Paul Cazloff clerk

TAX MAP KEY: 1-6-19:96

Parcels 11 and 9-2
Nuhelewai Stream Flood Control
(Aupuni Street to Makanani Drive)
(18-1-3-79)

10" x 15" = 1 SQ. FT.