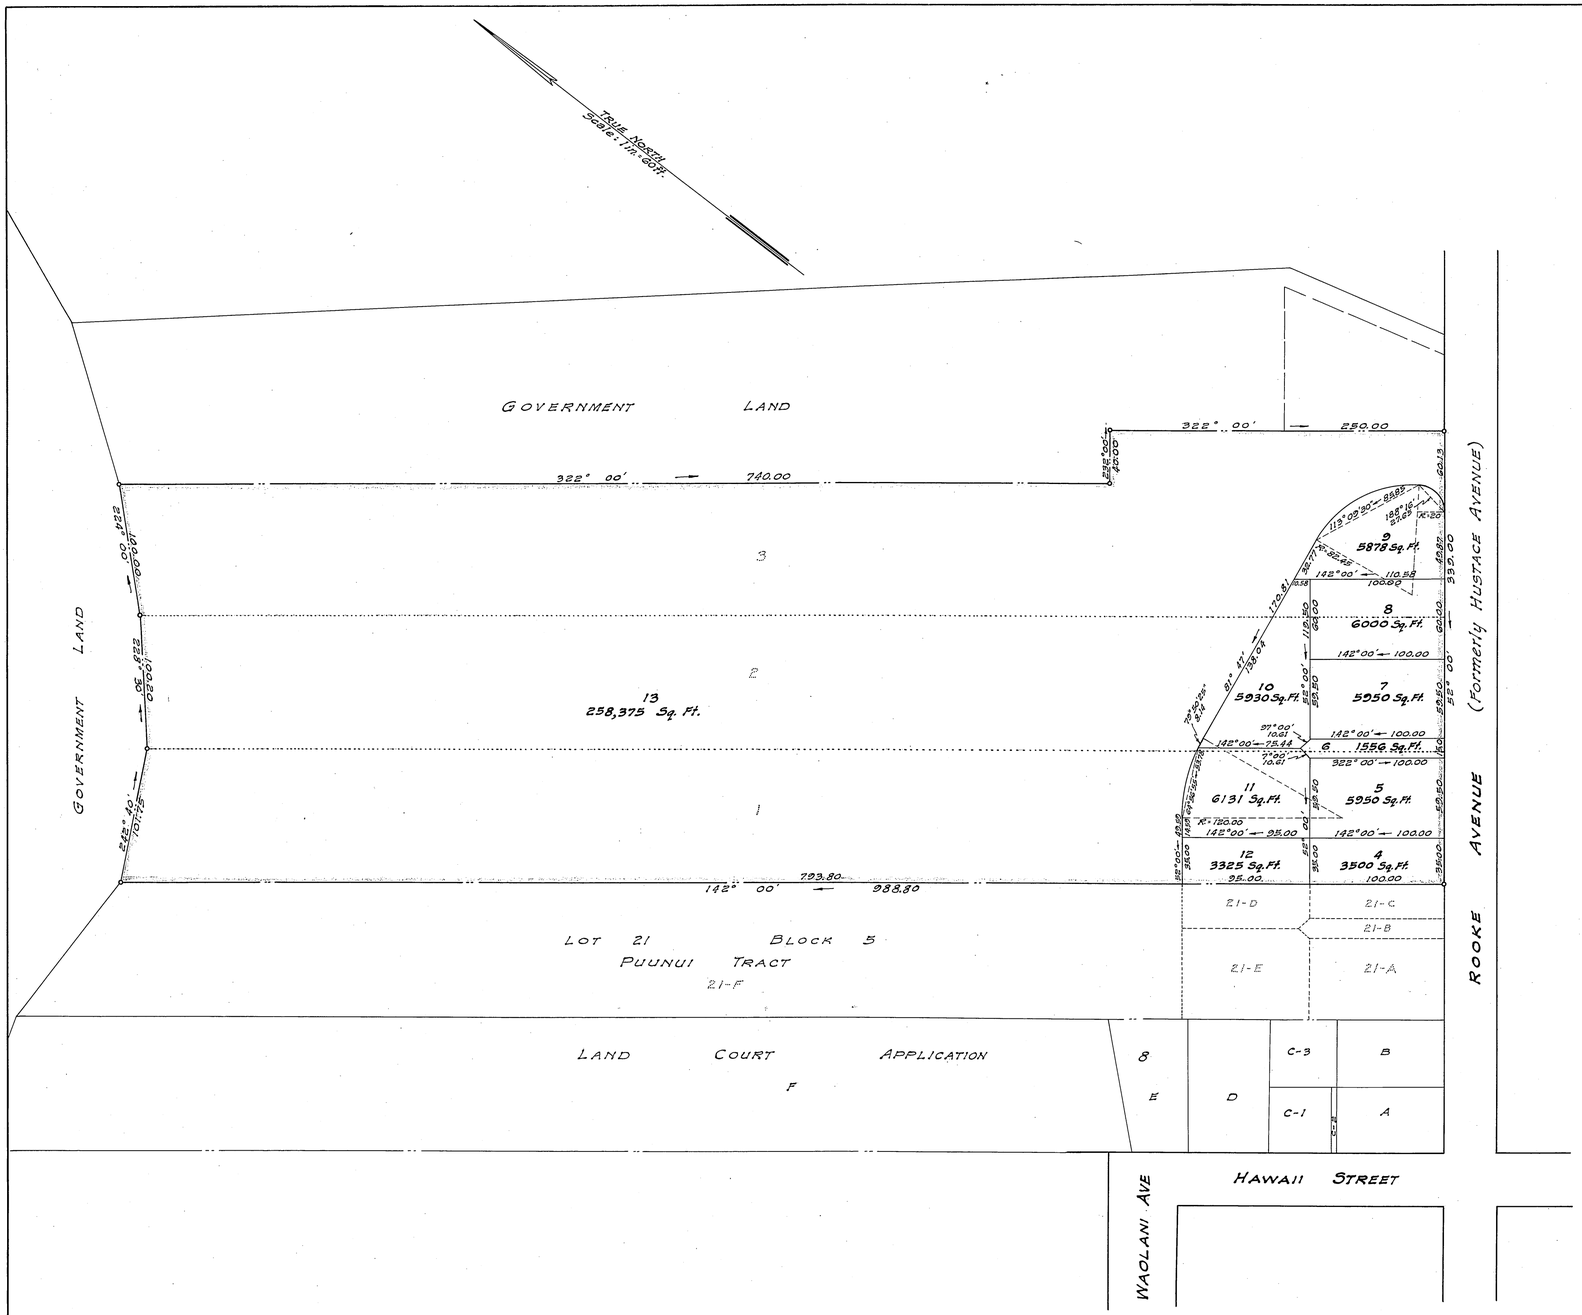

LAND COURT

TERRITORY OF HAWAII

LAND COURT APPLICATION 297
CONSOLIDATION OF LOTS 1, 2, AND 3
AS SHOWN ON MAP 1
AND RE-SUBDIVISION OF SAID CONSOLIDATION
INTO LOTS 4 TO 13 (INCLUSIVE)
PUUNUI, NUUANU VALLEY, HONOLULU, OAHU

3131 Olu St.
Honolulu, T.H.
August 24, 1946

JAMES C. LANE
REGISTERED LAND SURVEYOR
No. 332
HAWAII, U.S.A.

By: James C. Lane
Surveyor and Maker of Plan
Registered Certificate 332-3

OWNERS: Kwan Doo Park and Helen Pyo Park
Young Ki Choy and Chung Sook Kim Choy
Hudson Myungwoo Lee and Duk Lim Lee

OWNERS' CERTIFICATE OF TITLE: 35,284

AUTHORIZED AND APPROVED BY ORDER OF THE JUDGE
OF THE LAND COURT DATED SEPTEMBER 25, 1946
BY ORDER OF THE COURT

P. H. Mulholland
REGISTRAR OF THE LAND COURT

Filed Sept. 17, 1946
Abraham N. Akana
Assistant Registrar

Tax Map Key: 1-8-26

21" x 32" = 4.7 Sq. Ft.