TERRITORY OF HAWAII

COURT OF LAND REGISTRATION

Map and Description with Petition No. 202.

Lahapa Nohupu and Fanny Strauch, Petitioners.

Lot on Gravier Lane, off King Street,
Kapuukolo, Honolulu, Oahu.

Being R.P. 1986½, L.C.A. 6685 to Mokuohai

Beginning at an iron bolt at the East corner of this piece and the South corner of land described in Court of Land Registration Petition No. 31 (George J. Campbell, Petitioner), the coordinates of said bolt being 54.3 feet North and 187.9 feet West of the Government Survey Street Monument near the North corner of King and Maunakea Streets and an an offset of 10.0 feet to the Northwest line of Maunakea Street and an offset of 10.0 feet to the new (1886) Northeast line of King Street, and running by true azimuths:-

1. 64° 10' 54.1 feet along Gravier Lane to an iron bolt;
2. 153° 40' 50.2 feet along L.C.A. 548 to Kinopu;
3. 245° 35' 50.8 feet along L.C.A. 66 to Napahi to an iron bolt;
4. 329° 47' 49.1 feet along land described in Court of Land Registration Petition No. 31 (George J. Campbell, Petitioner), to the point of beginning.

Area 2598 Square Feet.

H. E. Newton.
Surveyor.

Honolulu, T.H.
December 16th, 1909.

Fanny Strauch
Petitioner.

Court of Land Registration
FILED
Feb. 27. 1911.
3 o'clock 30 min P.M.
M. T. Simonton.
Registrar.

The above plan and description has been duly examined by me and found correct.
Geo. F. Wright
Asst. Engr. & Surveyor
Court of Land Reg.
Honolulu, Feb. 28. 1911

I hereby certify that this is a true and correct copy of Petition No. 202.
Geo. F. Wright
Honolulu Feb 28 - 1911.
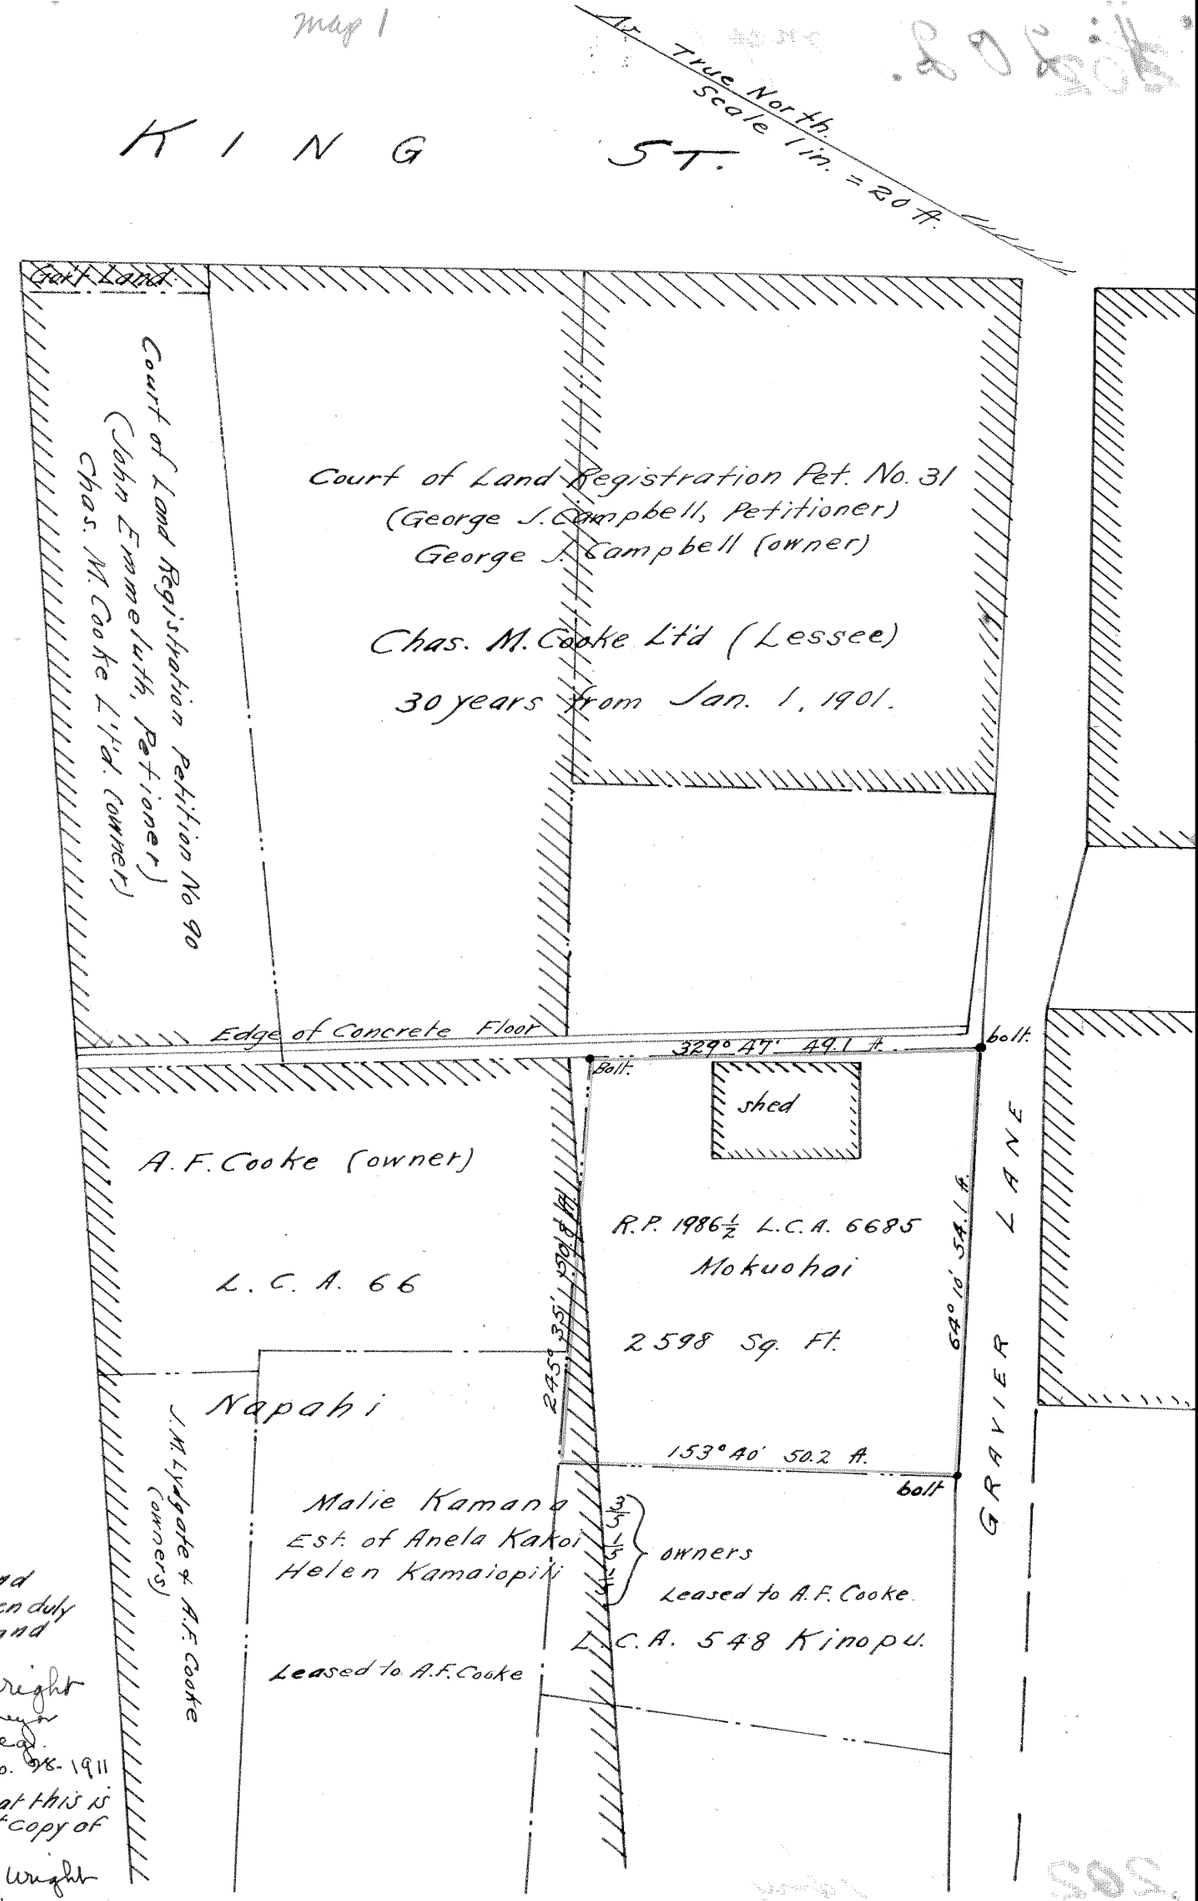
map 1