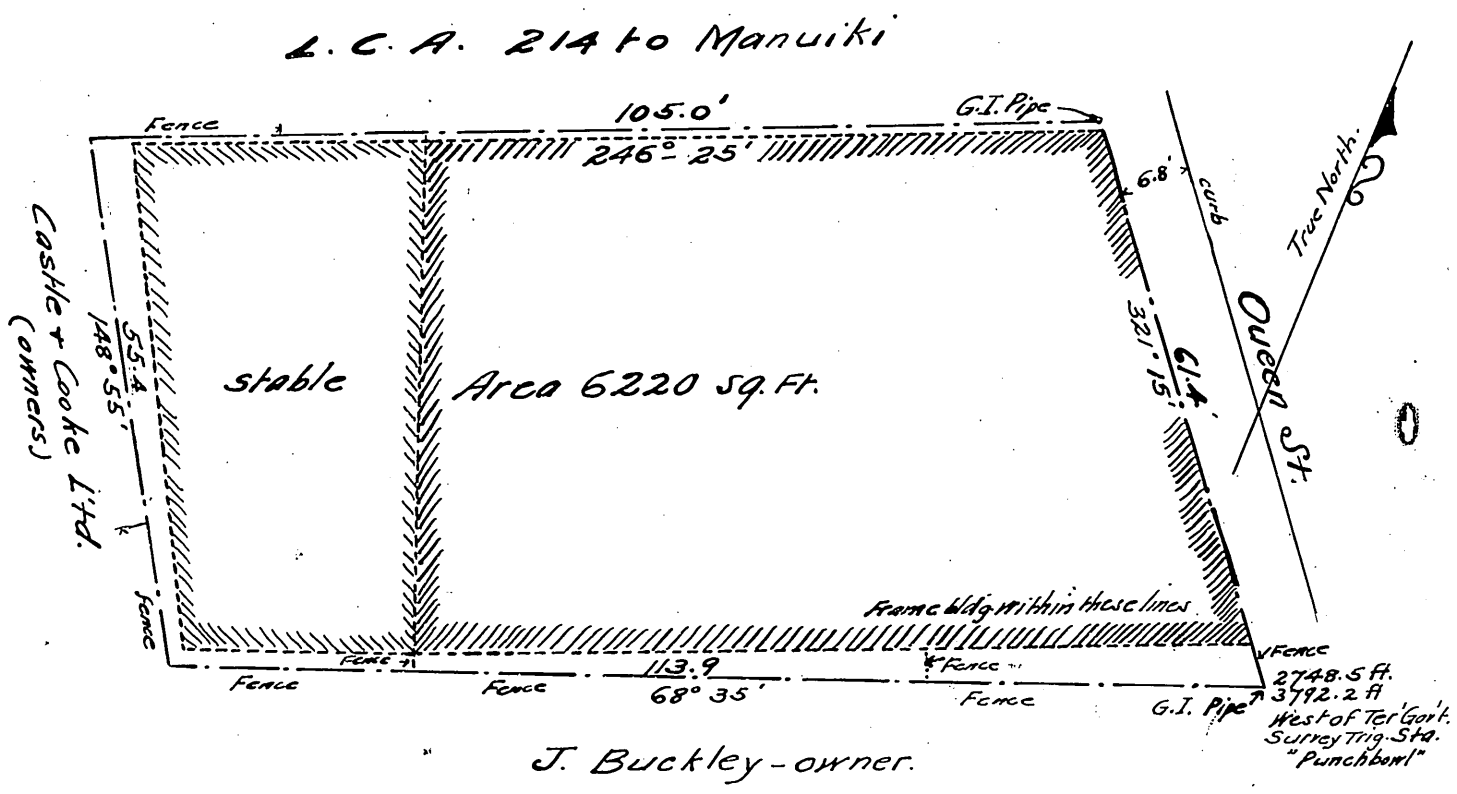

TERRITORY OF HAWAII

COURT OF LAND REGISTRATION.

DESCRIPTION & PLAN with Petition No. 204

Benny & Co. Ltd. - Petitioners

Portion of R.P. 296, L.C.A. 116 to A. Paki. on the South west side of Queen St. Honolulu, Kona, Oahu, T.H.

Beginning at the East corner of this lot and the makai side of Queen St, the co-ordinates of said point of beginning referred to Gov't. Survey Trig. Station "Punchbowl" being 2748.5 Ft. South and 3792.2 Ft. West and the true azimuth and distance from a Government Survey Street Monument at the intersection of Queen & Punchbowl Streets being 139° 50' 235.2 feet thence running by true azimuths.

1 – 68° 35'	113.9 feet	along land of J. Buckley.	
2 – 148° 55'	55.4 "	"	fence along Castle and Cooke Limited.
3 – 246° 25'	105.0 "	"	L.C.A. 214 to Manuiki to a galv. iron pipe.
4 – 321° 15'	61.4 "	"	Makai side of Queen St. to point of beginning marked with a galv. iron pipe.

The Lot contains an area of 6220 square feet.

COURT OF LAND REGISTRATION
FILED
MAR. 23 1911
11 o'clock – min. A.M.
M. T. Simonton
Registrar.

BENNY & COMPANY LTD
HONOLULU T.H.
OWNERS.

Scale. 1" = 20'
3-20-11

LORD-YOUNG ENGINEERING CO. LTD
HONOLULU - T.H.
SURVEYORS.

The above plan and description has been duly examined by me and found correct.
Honolulu April 28-1911.
Geo. T. Wright
Asst. Eng. & Surveyor
Land Reg. Court

I hereby certify that this is a true and correct copy of Land Court Petition 204
Honolulu April 28-1911
Geo. T. Wright