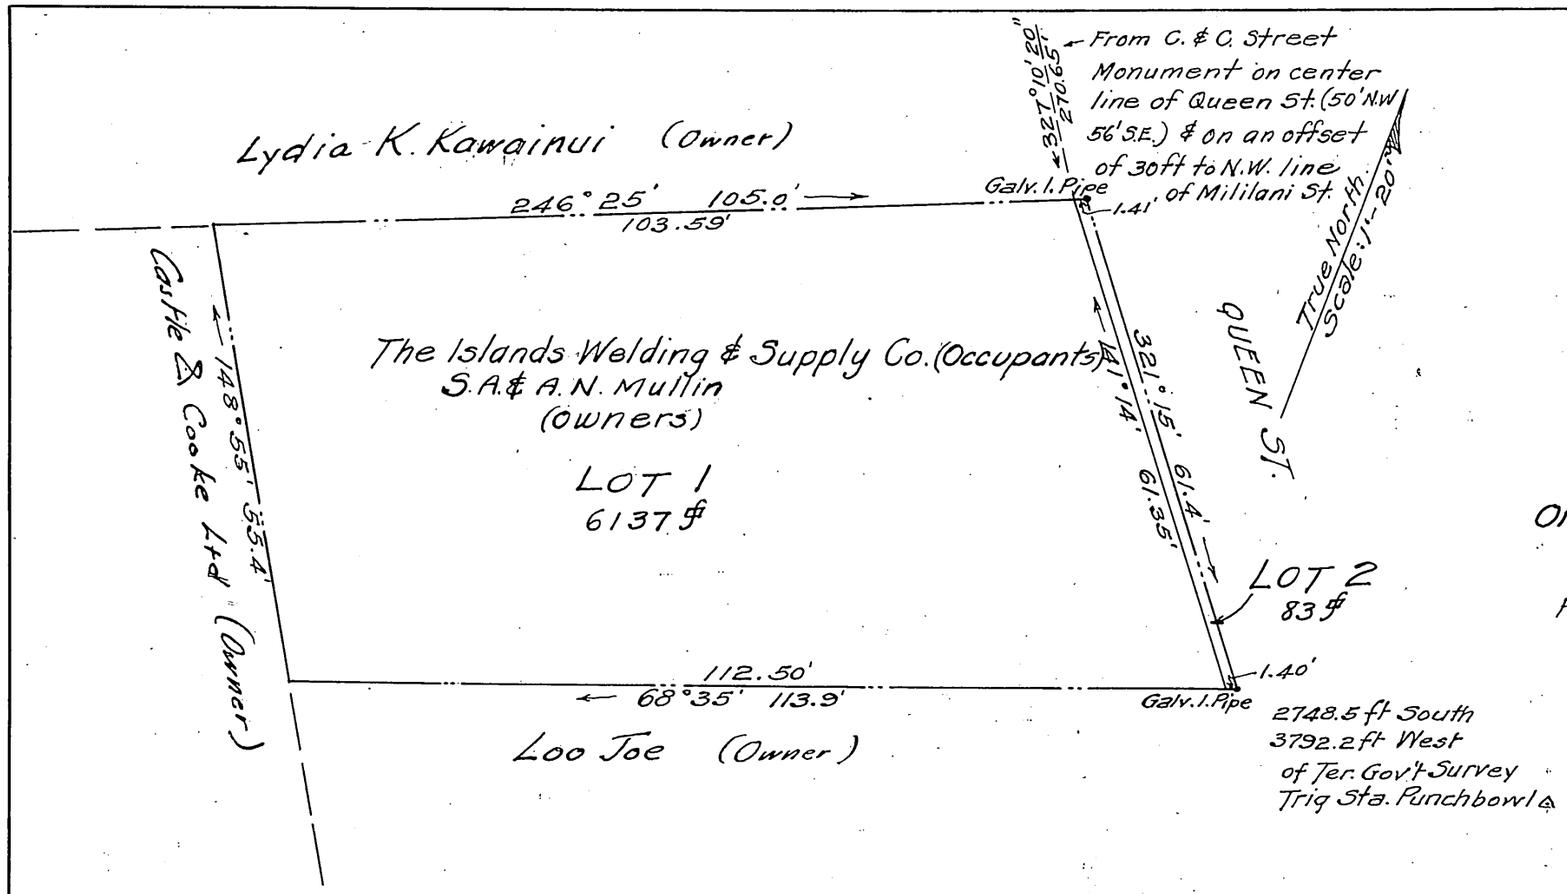

TERRITORY OF HAWAII (N.W.)
LAND COURT (N.W.)

SUBDIVISION OF LAND

APPLICATION (N.W.)

COURT ~~PETITION~~ NO. 204

Being portion of R.P. 296. L.C.A 116 to A. Paki on the southwest side of Queen St. – Honolulu, Kona, Oahu, T.H.

Scale 1 in = 20 ft.

PLAN MADE BY
OFFICE OF THE CITY & COUNTY ENGINEER
HONOLULU, HAWAII.

FEB. 17, 1922. APPROVED: Frederick Ohrt
CITY & COUNTY ENGINEER

A. N. Mullin
S. A. Mullin
APPLICANTS

I hereby certify that the map hereon being a subdivision of Land Court Application No. 204. has been examined and verified and found to be correct.

Honolulu, T.H.
Mar. 3, 1922.

Walter E. Wall,
Surveyor, Territory of Hawaii.

APPROVED: Mar. 3, 1922.
J. T. De Bolt
Judge of the Land Court

Land Court
Filed February 25/22
A. Hogan
Registrar

204