MAP 3

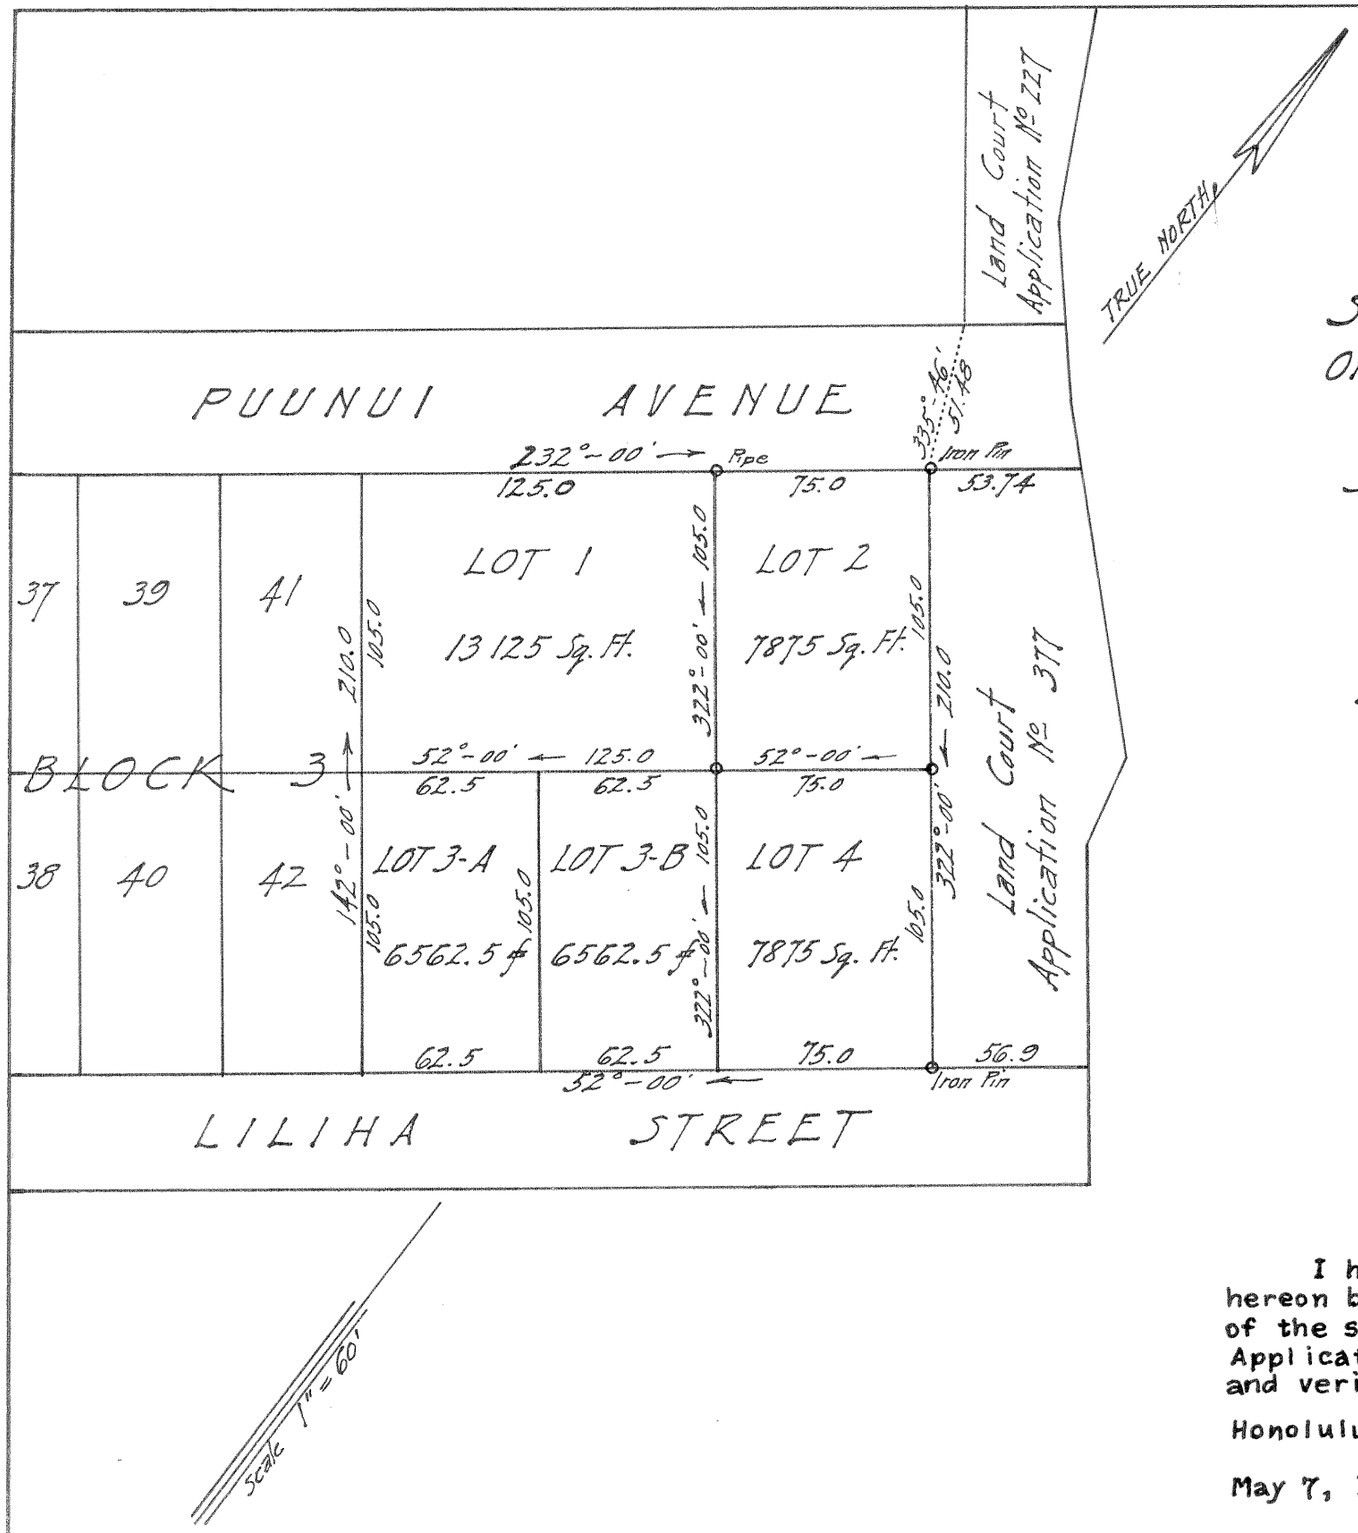

LAND COURT
TERRITORY OF HAWAII

SUBDIVISION OF LOT 3 OF THE SUBDIVISION OF LAND COURT APPLICATION No 205 INTO LOTS 3-A and 3-B.

Situated between Puunui Ave. and Liliha Street.

AT PUUNUI, HONOLULU, OAHU, T.H.

Scale, 1 inch = 60 ft.

HONOLULU, T.H.
April, 19 1926.

WRIGHT, HARVEY & WRIGHT,
By. Stanley Wright
Surveyor & maker of plan,
419 S. M. Damon Bldg.

Frederick Richard Conradt
(Owner)
by Prosser Anderson & Marx
his attorneys.

Filed April 28, 1926
J. H. Fisher
Registrar

I hereby certify that the map hereon being a subdivision of Lot 3 of the subdivision of Land Court Application No. 205 has been examined and verified and found to be correct.

Honolulu, T.H.
May 7, 1926.

Walter E. Wall,
Surveyor,
Territory of Hawaii.

APPROVED: May 7, 1926.
Edward T. Mason
Judge of the Land Court.