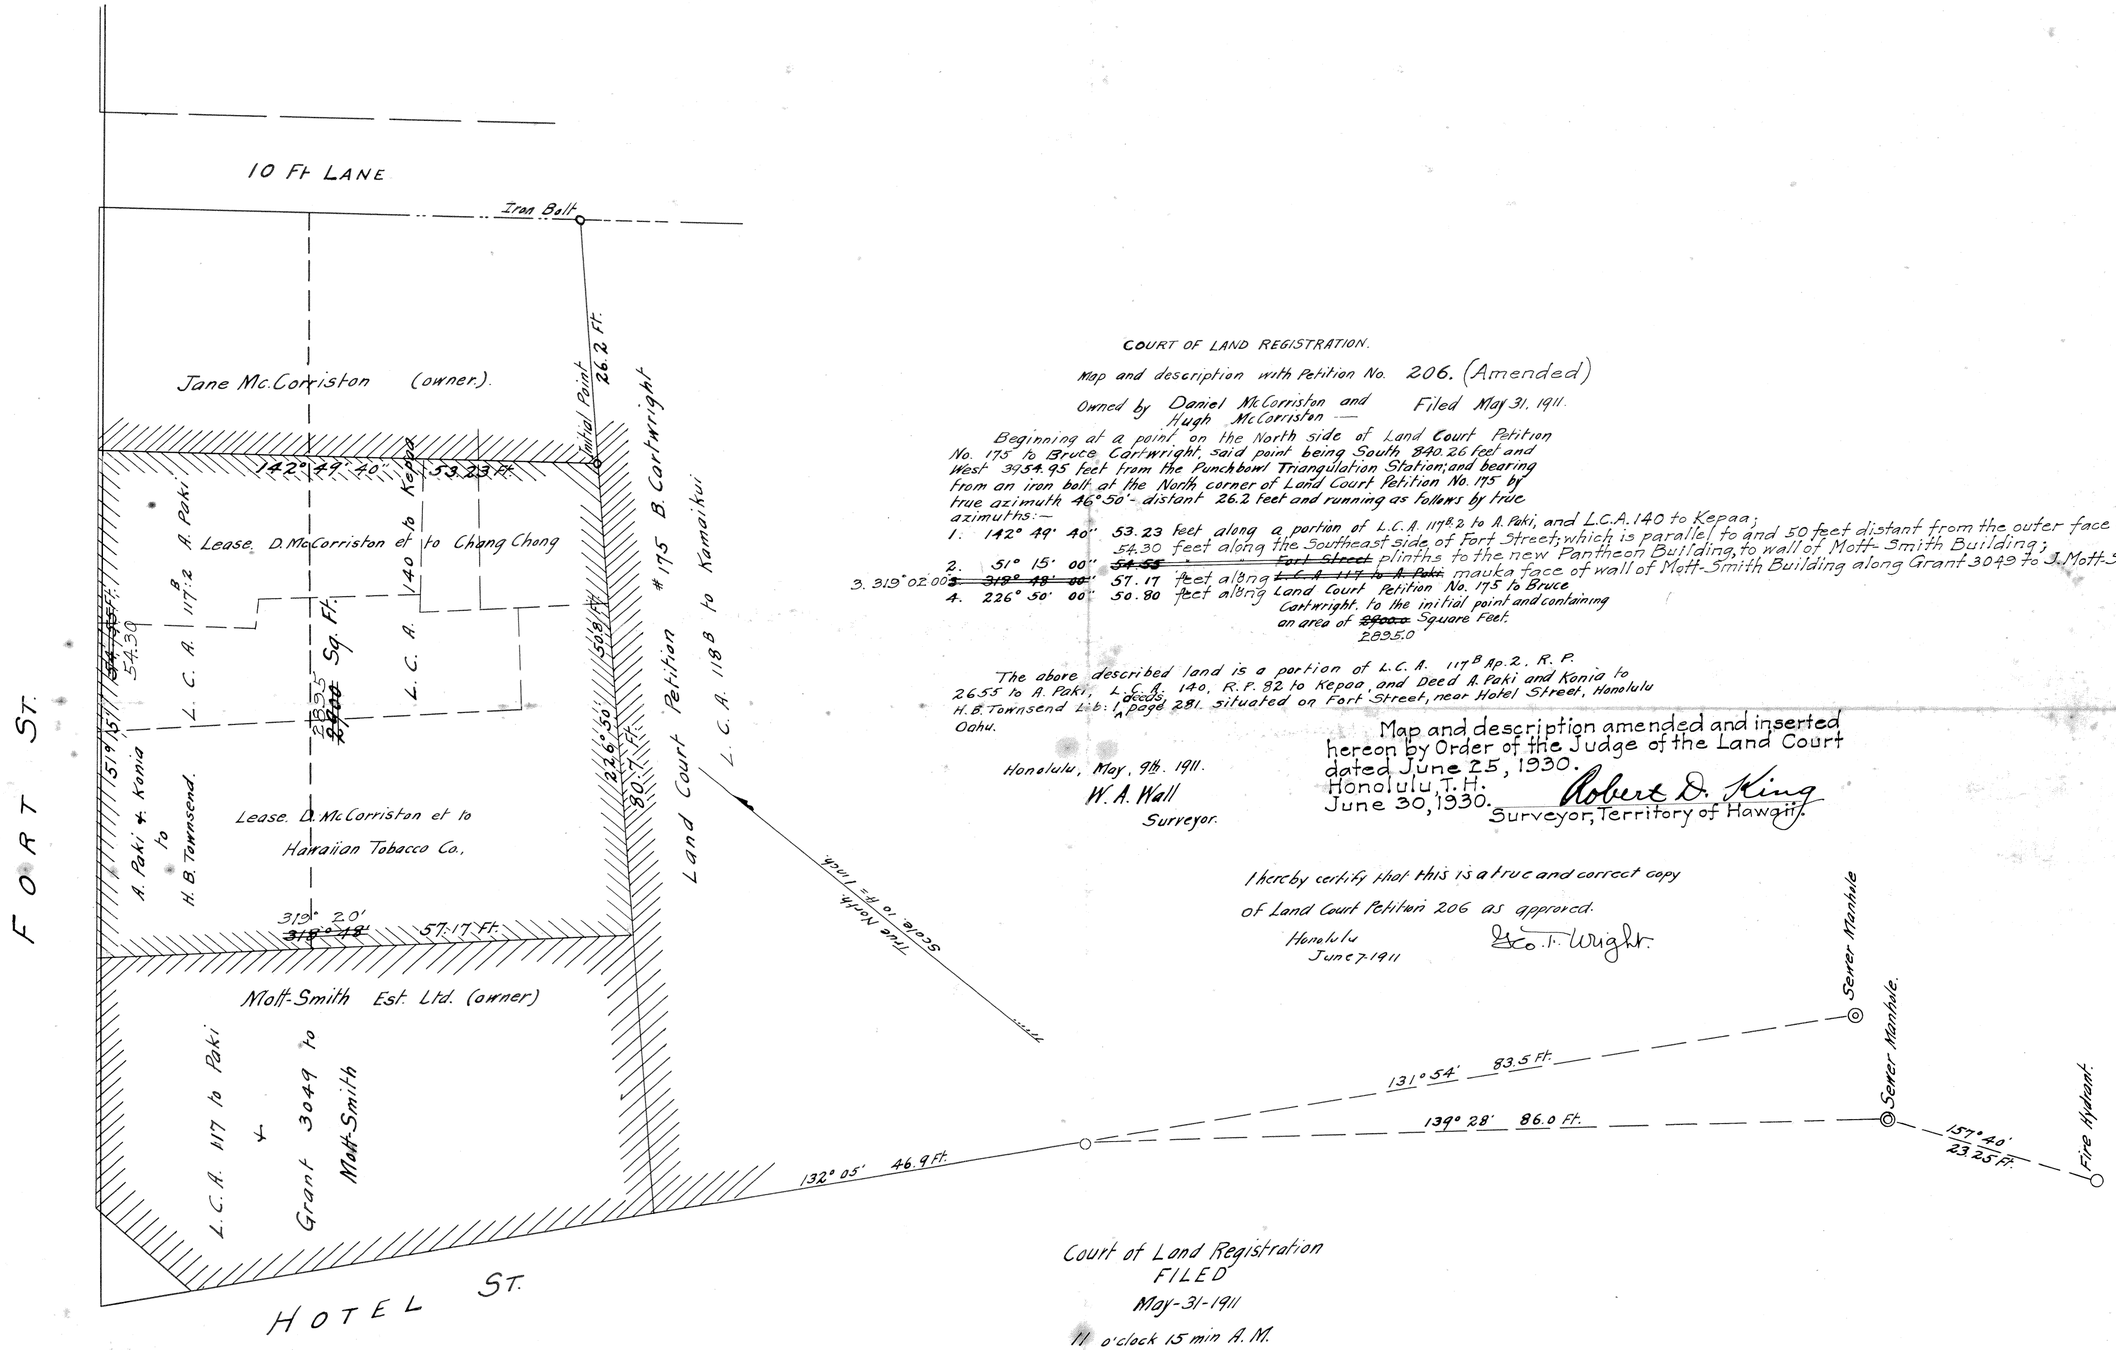

COURT OF LAND REGISTRATION.

Map and description with Petition No. 206. (Amended)

Owned by Daniel McCorriston and Hugh McCorriston — Filed May 31. 1911.

Beginning at a point on the North side of Land Court Petition No. 175 to Bruce Cartwright, said point being South 840.26 feet and West 3954.95 feet from the Punchbowl Triangulation Station; and bearing from an iron bolt at the North corner of Land Court Petition No. 175 by true azimuth 46° 50'- distant 26.2 feet and running as follows by true azimuths:—

1. 142° 49' 40" 53.23 feet along a portion of L.C.A. 117B.2 to A. Paki, and L.C.A. 140 to Kepaa;
2. 51° 15' 00" 54.30 feet along the Southeast side of Fort Street; which is parallel to and 50 feet distant from the outer face of ~~54.55~~ " " ~~Fort Street~~ plinths to the new Pantheon Building, to wall of Mott-Smith Building;
3. 319° 02' 00" ~~319° 48' 00"~~ 57.17 feet along ~~L.C.A. 117 to A. Paki~~ mauka face of wall of Mott-Smith Building along Grant 3049 to J. Mott-Smith;
4. 226° 50' 00" 50.80 feet along Land Court Petition No. 175 to Bruce Cartwright. to the initial point and containing an area of ~~29000~~ Square Feet. 2895.0

The above described land is a portion of L.C.A. 117B Ap. 2. R. P. 2655 to A. Paki, L.C.A. 140, R.P. 82 to Kepoa and Deed A. Paki and Konia to H. B. Townsend Lib: 1, page 281. situated on Fort Street, near Hotel Street, Honolulu Oahu.

Honolulu, May, 9th. 1911.
W. A. Wall
Surveyor.

Map and description amended and inserted hereon by Order of the Judge of the Land Court dated June 25, 1930.
Honolulu, T.H.
June 30, 1930.
Robert D. King
Surveyor, Territory of Hawaii.

I hereby certify that this is a true and correct copy of Land Court Petition 206 as approved.
Honolulu
June 7. 1911
Geo. T. Wright

Court of Land Registration
FILED
May-31-1911
11 o'clock 15 min A. M.
M. T. Simonton,
Registrar.