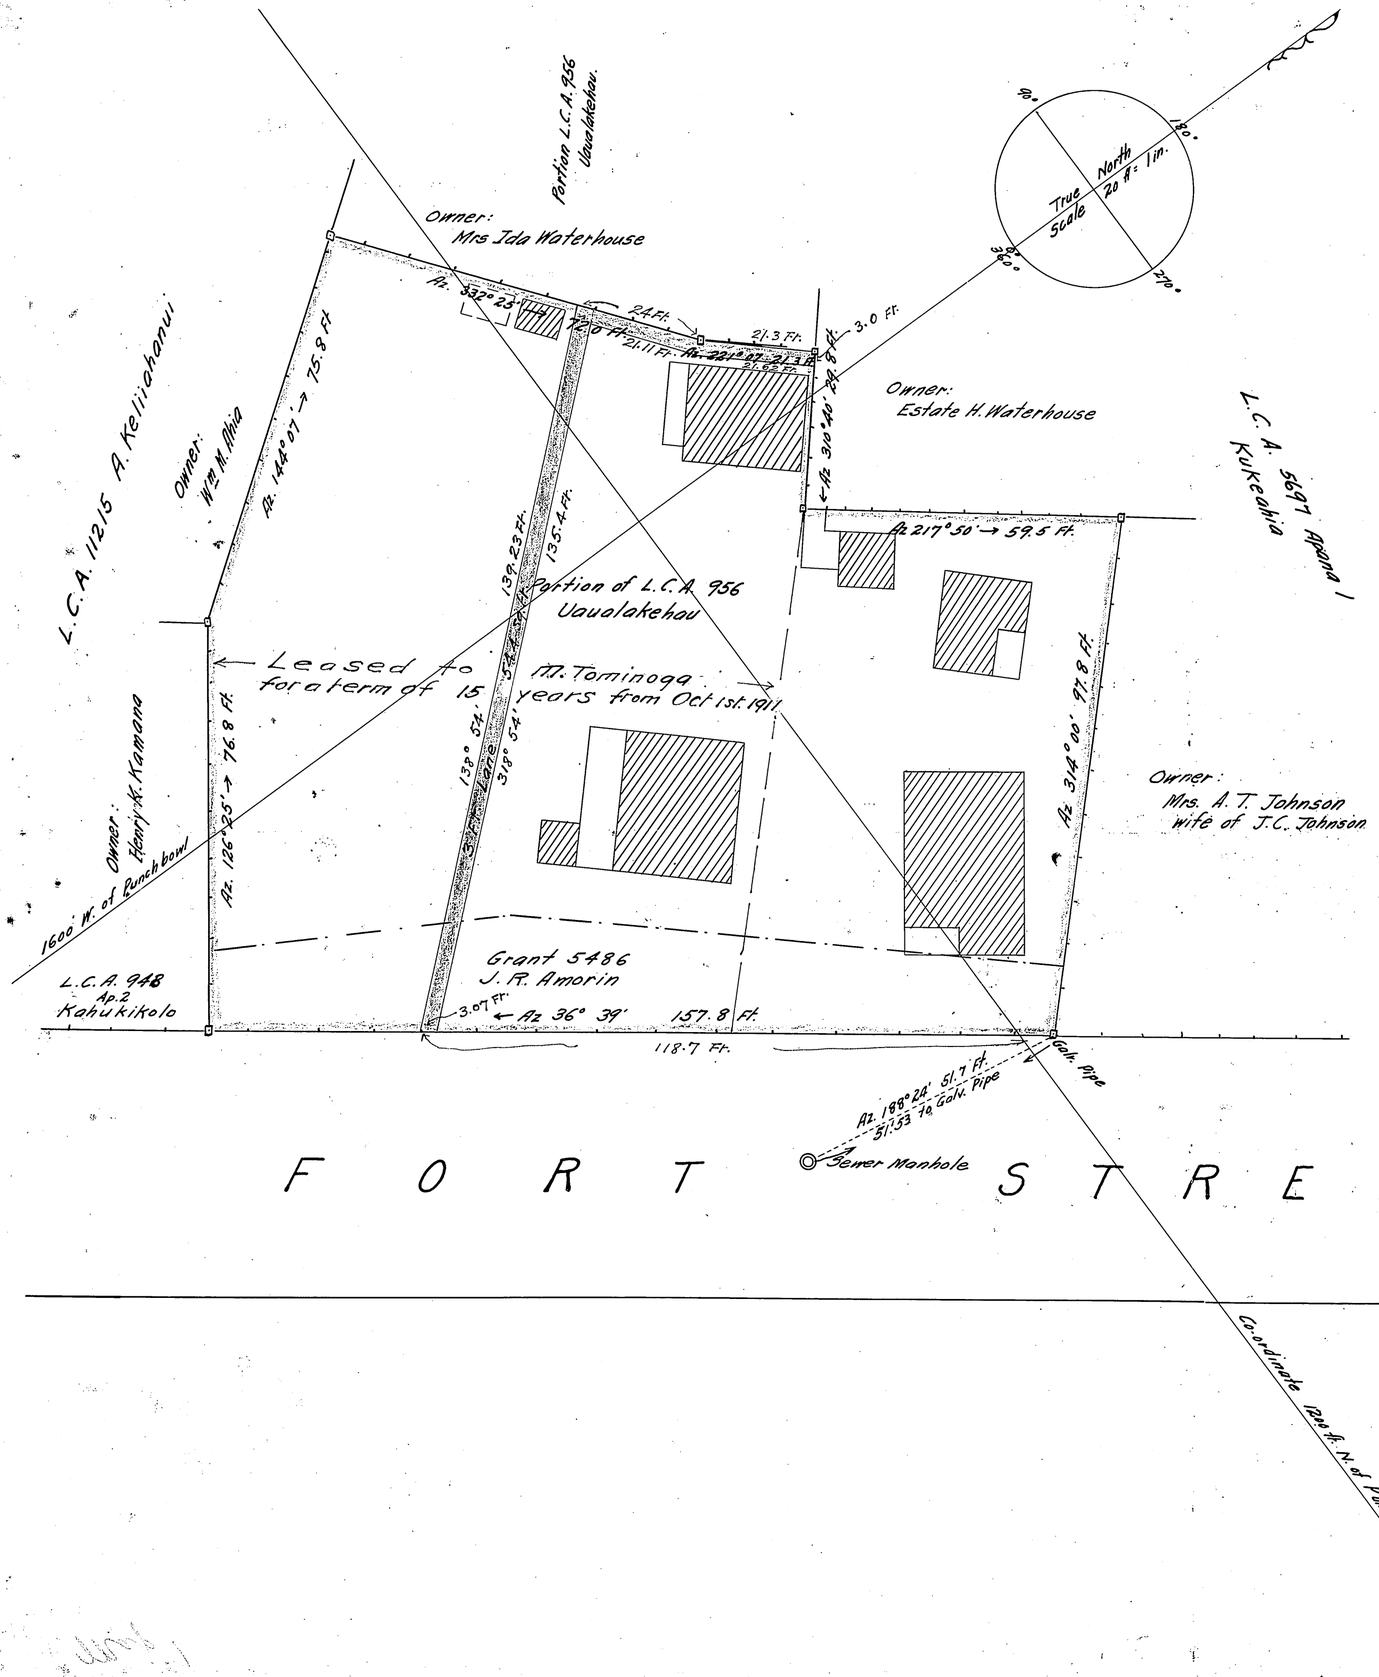

COURT OF LAND REGISTRATION
TERRITORY OF HAWAII.
Map and Description with Petition No. 208.
Petitioner: John Lemmes.

Being Grant No. 5486 to J. R. Amorin, and a portion of L.C.A. 956 to Uaualakehau, on Upper Fort Street, Honolulu, Oahu.

Beginning at the East corner of this piece, at the street side of red-wood corner post, on the Northwest side of Fort Street, said point being by true azimuth 216° 39', 389.8 feet, from the new north corner of Fort and School Streets; the co-ordinates of said point of beginning referred to Punchbowl Trig. Station being, 1205.15 feet North and 1477.10 feet West. Also said point of beginning is true azimuth 188°24' and distant 51.7 feet from Sewer Manhole in Fort Street; and running by true azimuths:—

1.	36° 39'	157.8 feet,	along Northwest side of Fort Street;	
2.	126° 25'	76.8 " ,	" fence, along,	H.K. Kamana lot;
3.	144° 07'	75.8 " ,	" " , "	Wm M. Ahia " ;
4.	232° 25'	72.0 " ,	" " , "	Mrs. Ida Waterhouse lot;
5.	221° 07'	21.3 " ,	" " , "	-do- -do-;
6.	310° 40'	29.8 " ,	" " , "	Est. H. Waterhouse ";
7.	217° 50'	59.5 " ,	" " , "	-do- ";
8.	314° 00'	97.8 " ,	" " , "	E. Johnson lot;

to the point of beginning

Containing an Area of 19,913 Square Feet.

Honolulu
July 24th 1911.

E. D. Baldwin
Surveyor

Baldwin & Alexander
Civil Engineers & Surveyors
405 Judd Bldg.

COURT OF LAND REGISTRATION
FILED September, 18th 1911
At 2 o'clock P. M.
M. T. Simonton
Registrar

I hereby certify that this is a true and correct copy of Land Court Petition No. 208.

Honolulu, Nov. 25th 1911.

Geo. F. Wright
Asst. Engr. & Surveyor
Land Reg Court.

1 Bp