208

MAP 2

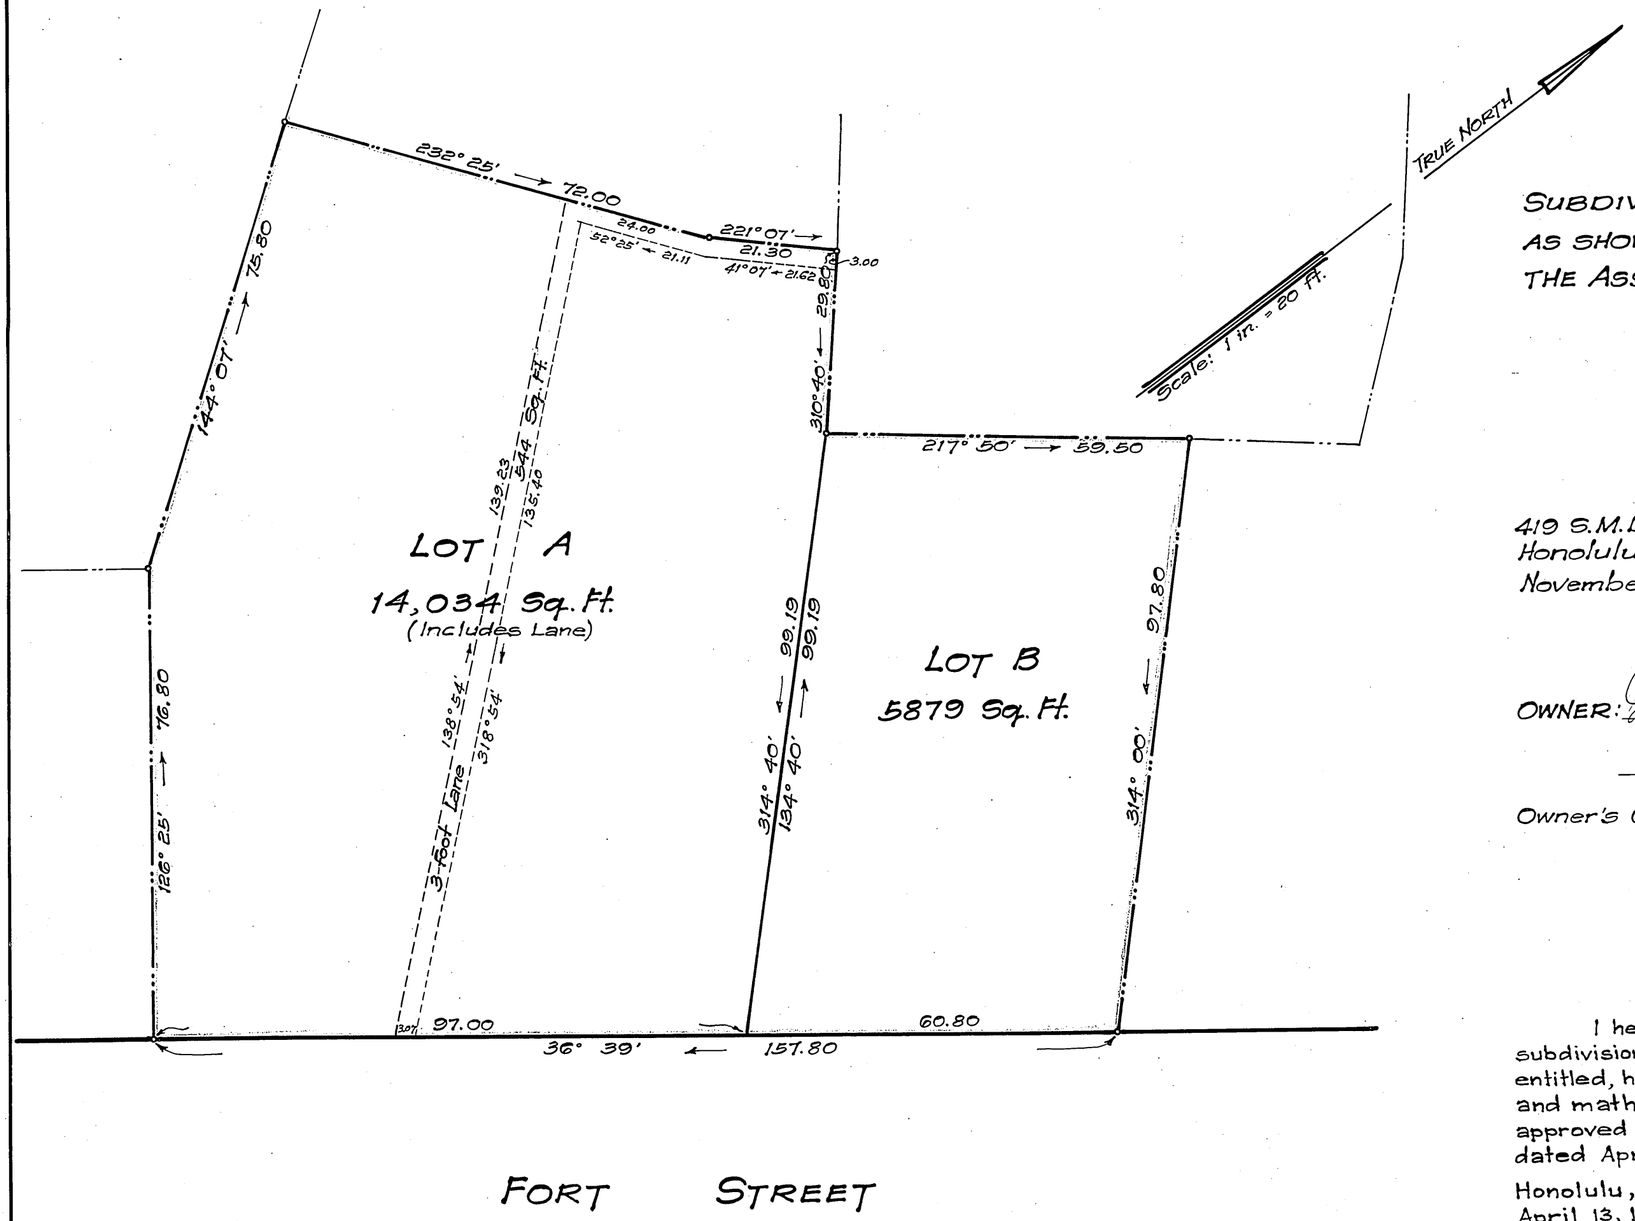

LAND COURT

TERRITORY OF HAWAII

SUBDIVISION OF LAND COURT APPLICATION 208 AS SHOWN ON MAP 1, FILED IN THE OFFICE OF THE ASSISTANT REGISTRAR OF THE LAND COURT INTO LOTS A AND B

Situated on Upper Fort Street
AT HONOLULU, OAHU, T. H.
Scale: 1 inch = 20 feet

419 S.M. Damon Bldg.
Honolulu, T. H.
November 12, 1942

Fred. E. Harvey
Surveyor and Maker of Plan
Registered Certificate 79-ES
Associated with
WRIGHT, HARVEY AND WRIGHT

FRED. E. HARVEY
REGISTERED LAND SURVEYOR
No. 79
HAWAII, U.S.A.

OWNER: George Takuro Hayashi

Owner's Certificate of Title: 27,406

I hereby certify that the map hereon being a subdivision of Land Court Application 208, as herein entitled, has been examined and checked as to form and mathematical correctness and that it has been approved by Order of the Judge of the Land Court dated April 13, 1943.

Honolulu, T.H.
April 13, 1943.

Robert D. King
Principal Cadastral Engineer
Territorial Survey Department

Filed Apr. 8, 1943
Abraham N. Akana
Assistant Registrar

NOTES: For rights of way, if any, see certificate of title.
Also, see petition for subdivision.

Tax Map Key: 2-2-01-84

15" X 21" = 2.2 sq. ft.