MAP 4

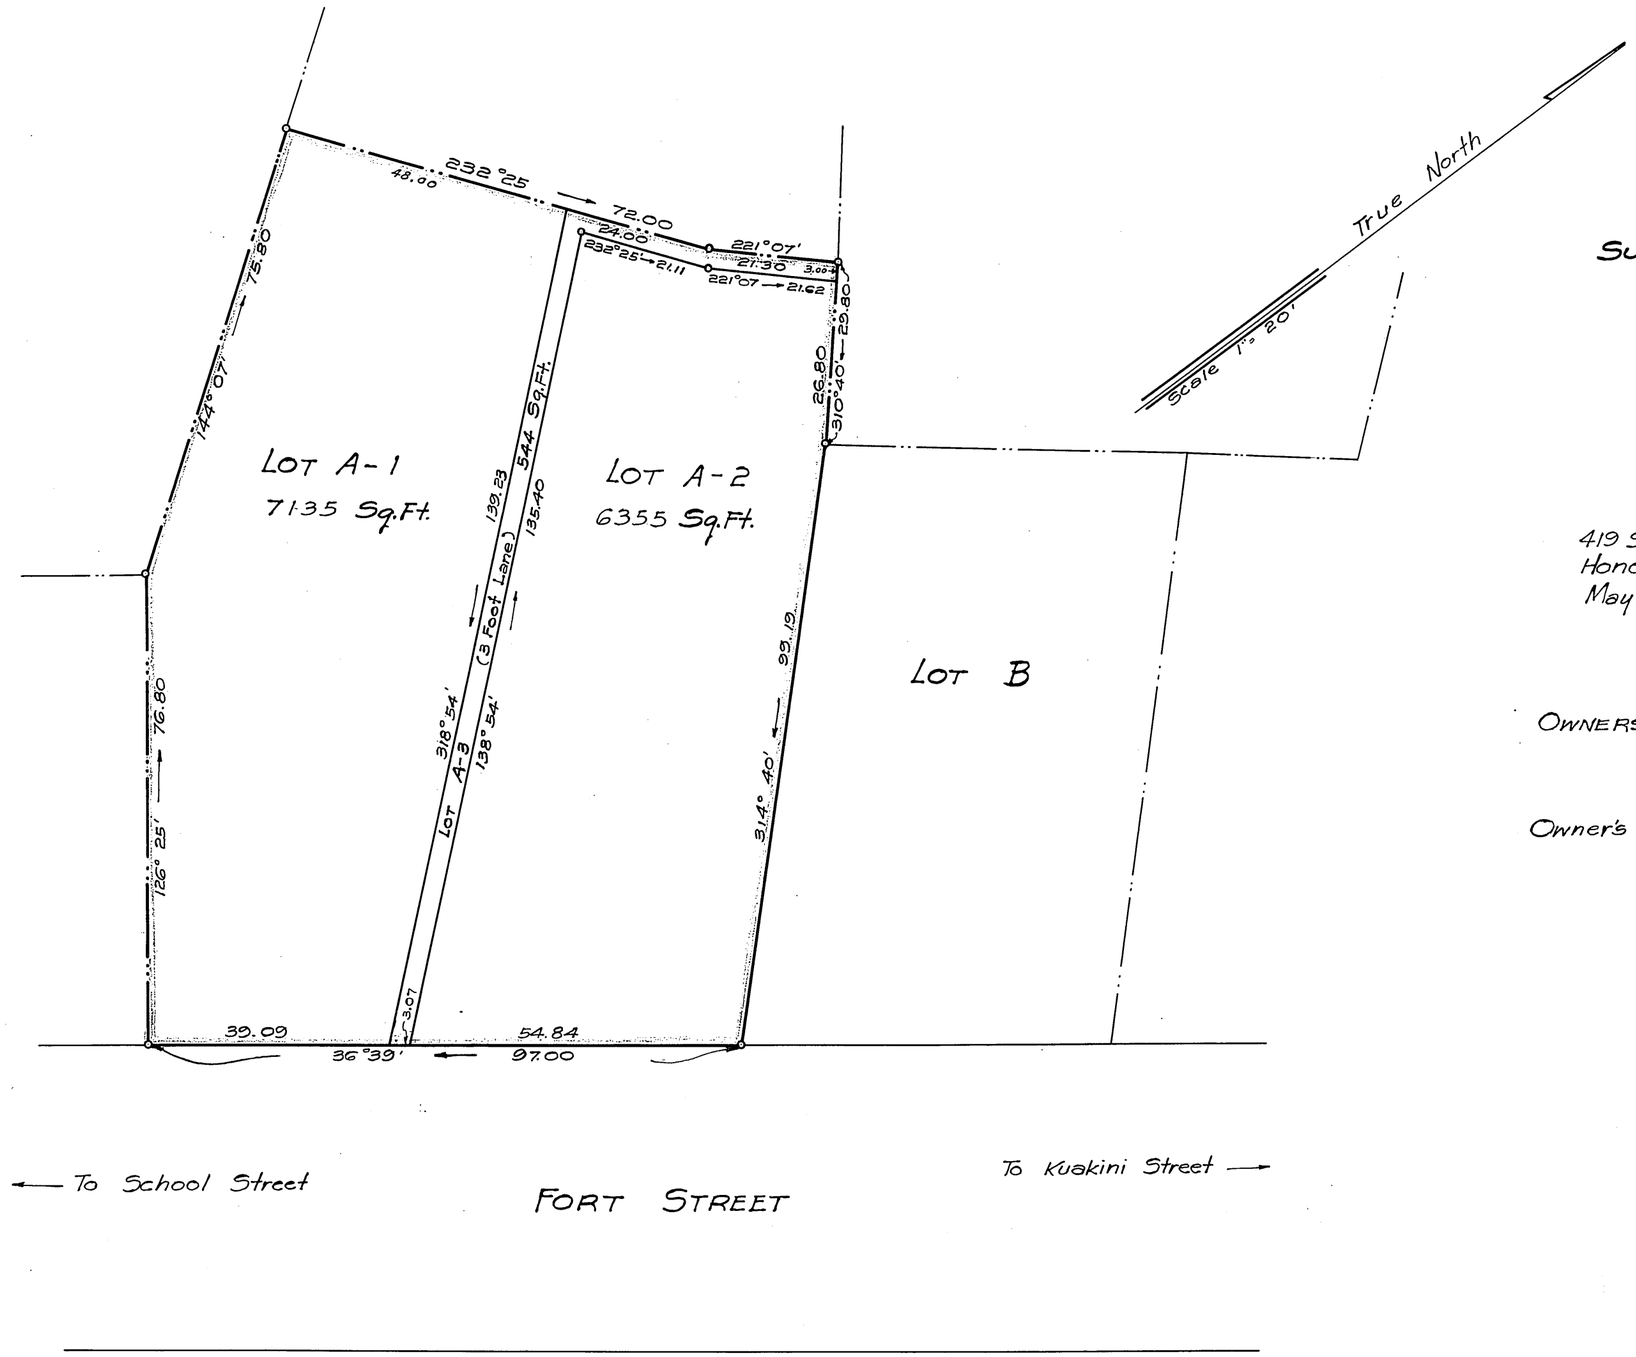

LAND COURT

TERRITORY OF HAWAII

LAND COURT APPLICATION 208

SUBDIVISION OF LOT A AS SHOWN ON MAP 2 INTO LOTS A-1, A-2 AND A-3 AT HONOLULU, OAHU, T. H.

419 S.M. Damon Bldg.
Honolulu T.H.
May 16, 1947

FRED E. HARVEY
REGISTERED LAND SURVEYOR
No. 79
HAWAII, U.S.A.

Fred. E. Harvey
Surveyor and Maker of Plan
Registered Certificate 79 ES.

OWNERS: Heong Chock Pang and See Wong Pang

Owner's Certificate of Title 37507

AUTHORIZED AND APPROVED BY ORDER OF THE JUDGE OF THE LAND COURT. DATED. JUNE 18, 1947.
BY ORDER OF THE COURT.

[signature]
REGISTRAR OF THE LAND COURT

Filed June 10, 1947
Abraham W. Akana
Assistant Registrar

Tax Map Key: 2-2-01-84

15" X 21" = 2.2 Sq.ft.