COURT OF LAND REGISTRATION
Territory of Hawaii
Map and Description with Petition No. 209
Petitioner: Ethel K. Abrams.

Land at Manana, Ewa Oahu; being Lots 7 & 8 of Block 35 of the Peninsula Portion of Pearl City, and being also a portion of Apana 2 of L.C.A. 8305 to P. Kanoa, bounded and described as follows.

Beginning at an iron pipe on the west side of Laniwai Avenue, at the southeast corner of Lot 9, said pipe bearing by true azimuth 347° 20', 364.1 feet from a stake at the south corner Lanakila and Laniwai Avenues, which stake is in turn 256° 19' 576.1 feet from the Banning Trig. Station, the boundary runs thence by true azimuths:-

1. 347° 20' 109.4 feet, along Laniwai Avenue, to iron pipe;
2. 53° 49' 242.0 feet, along Lot 6, to seashore at, high water mark;
3. 147° 36' 100.6 feet, along seashore, at high water mark;
4. 233° 49' 279.0 feet, along Lot 9, to the initial point.

Containing an area of 26,140, Square feet, (a little more or less)

A. C. Alexander
Surveyor.

Honolulu
September 18th 1911.

Baldwin & Alexander
Civil Engineers & Surveyors.
405 Judd Bldg.

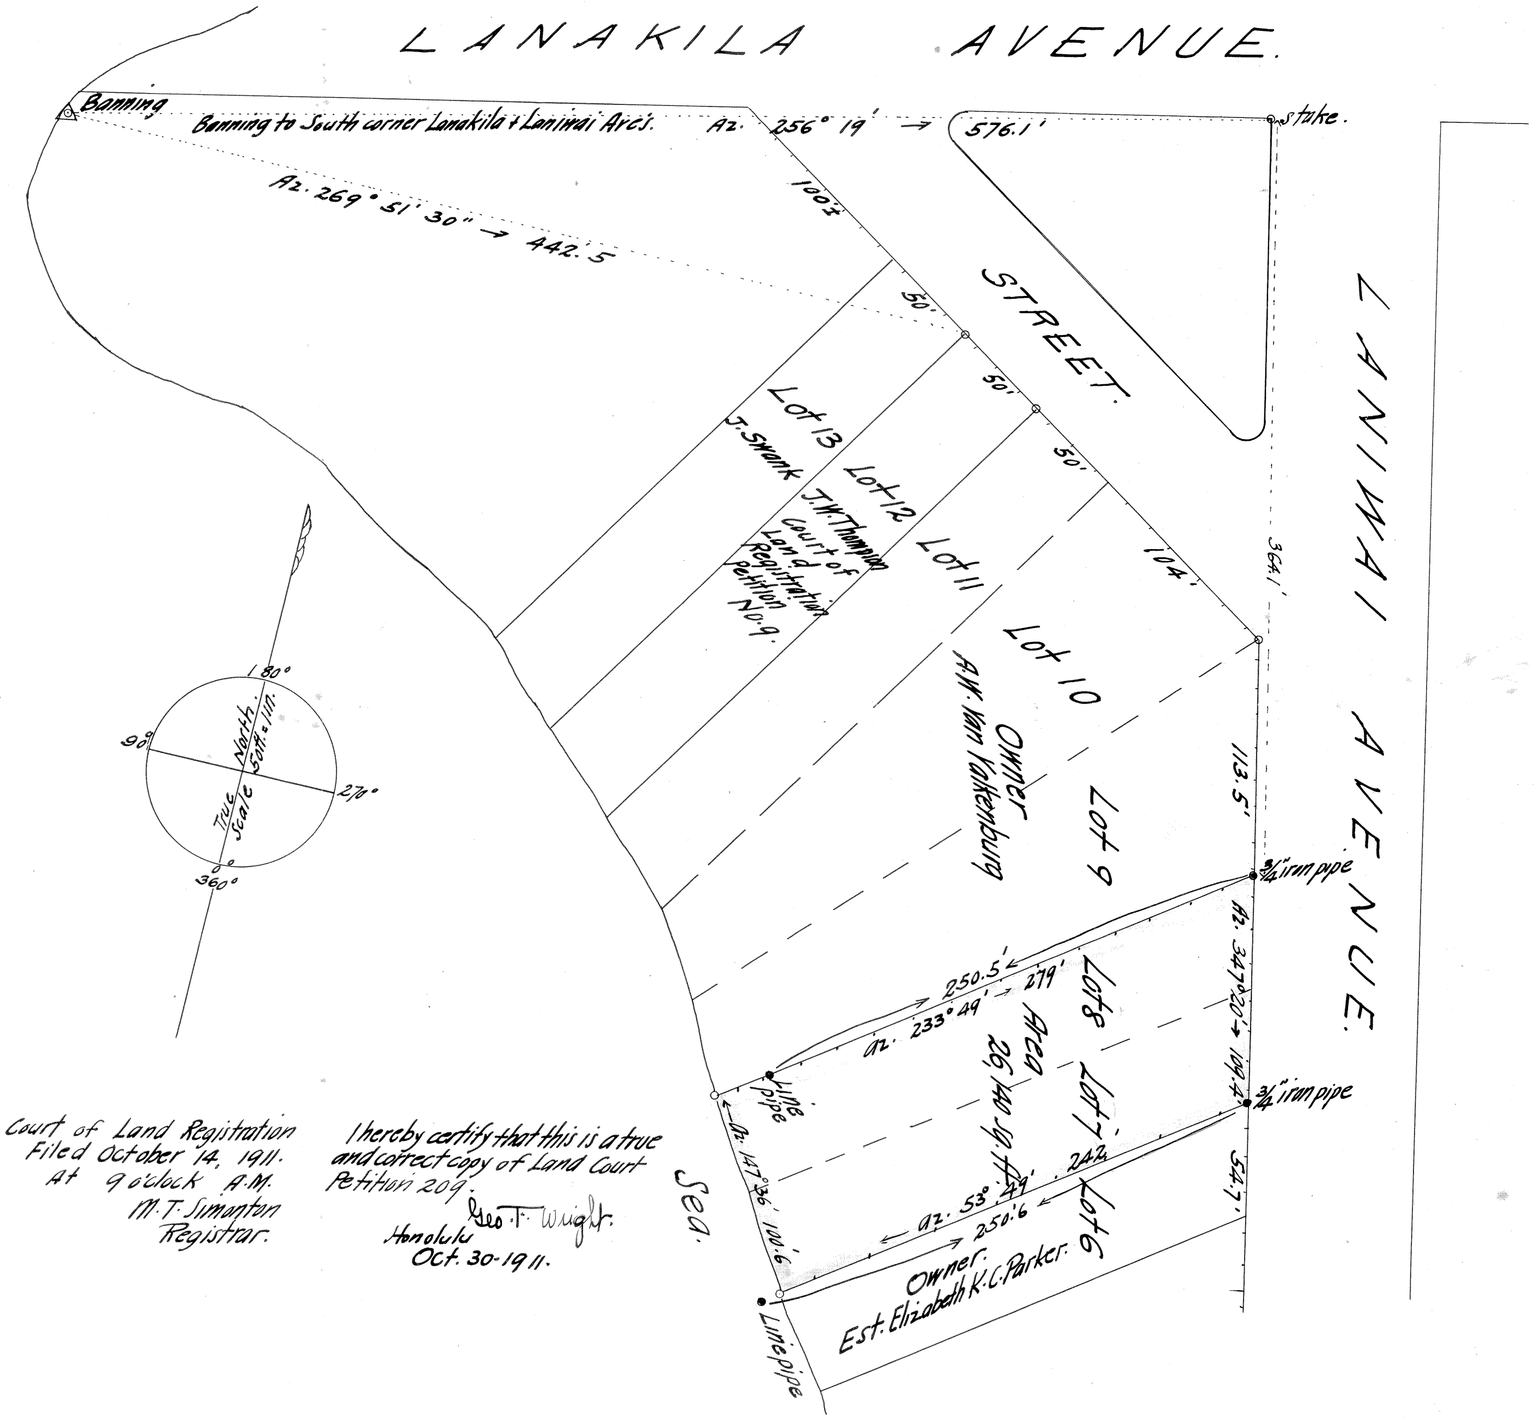

Court of Land Registration
Filed October 14, 1911.
At 9 o'clock A.M.
M. T. Simanton
Registrar.

I hereby certify that this is a true and correct copy of Land Court Petition 209.
Geo. T. Wright.
Honolulu
Oct. 30-1911.