MAP 1

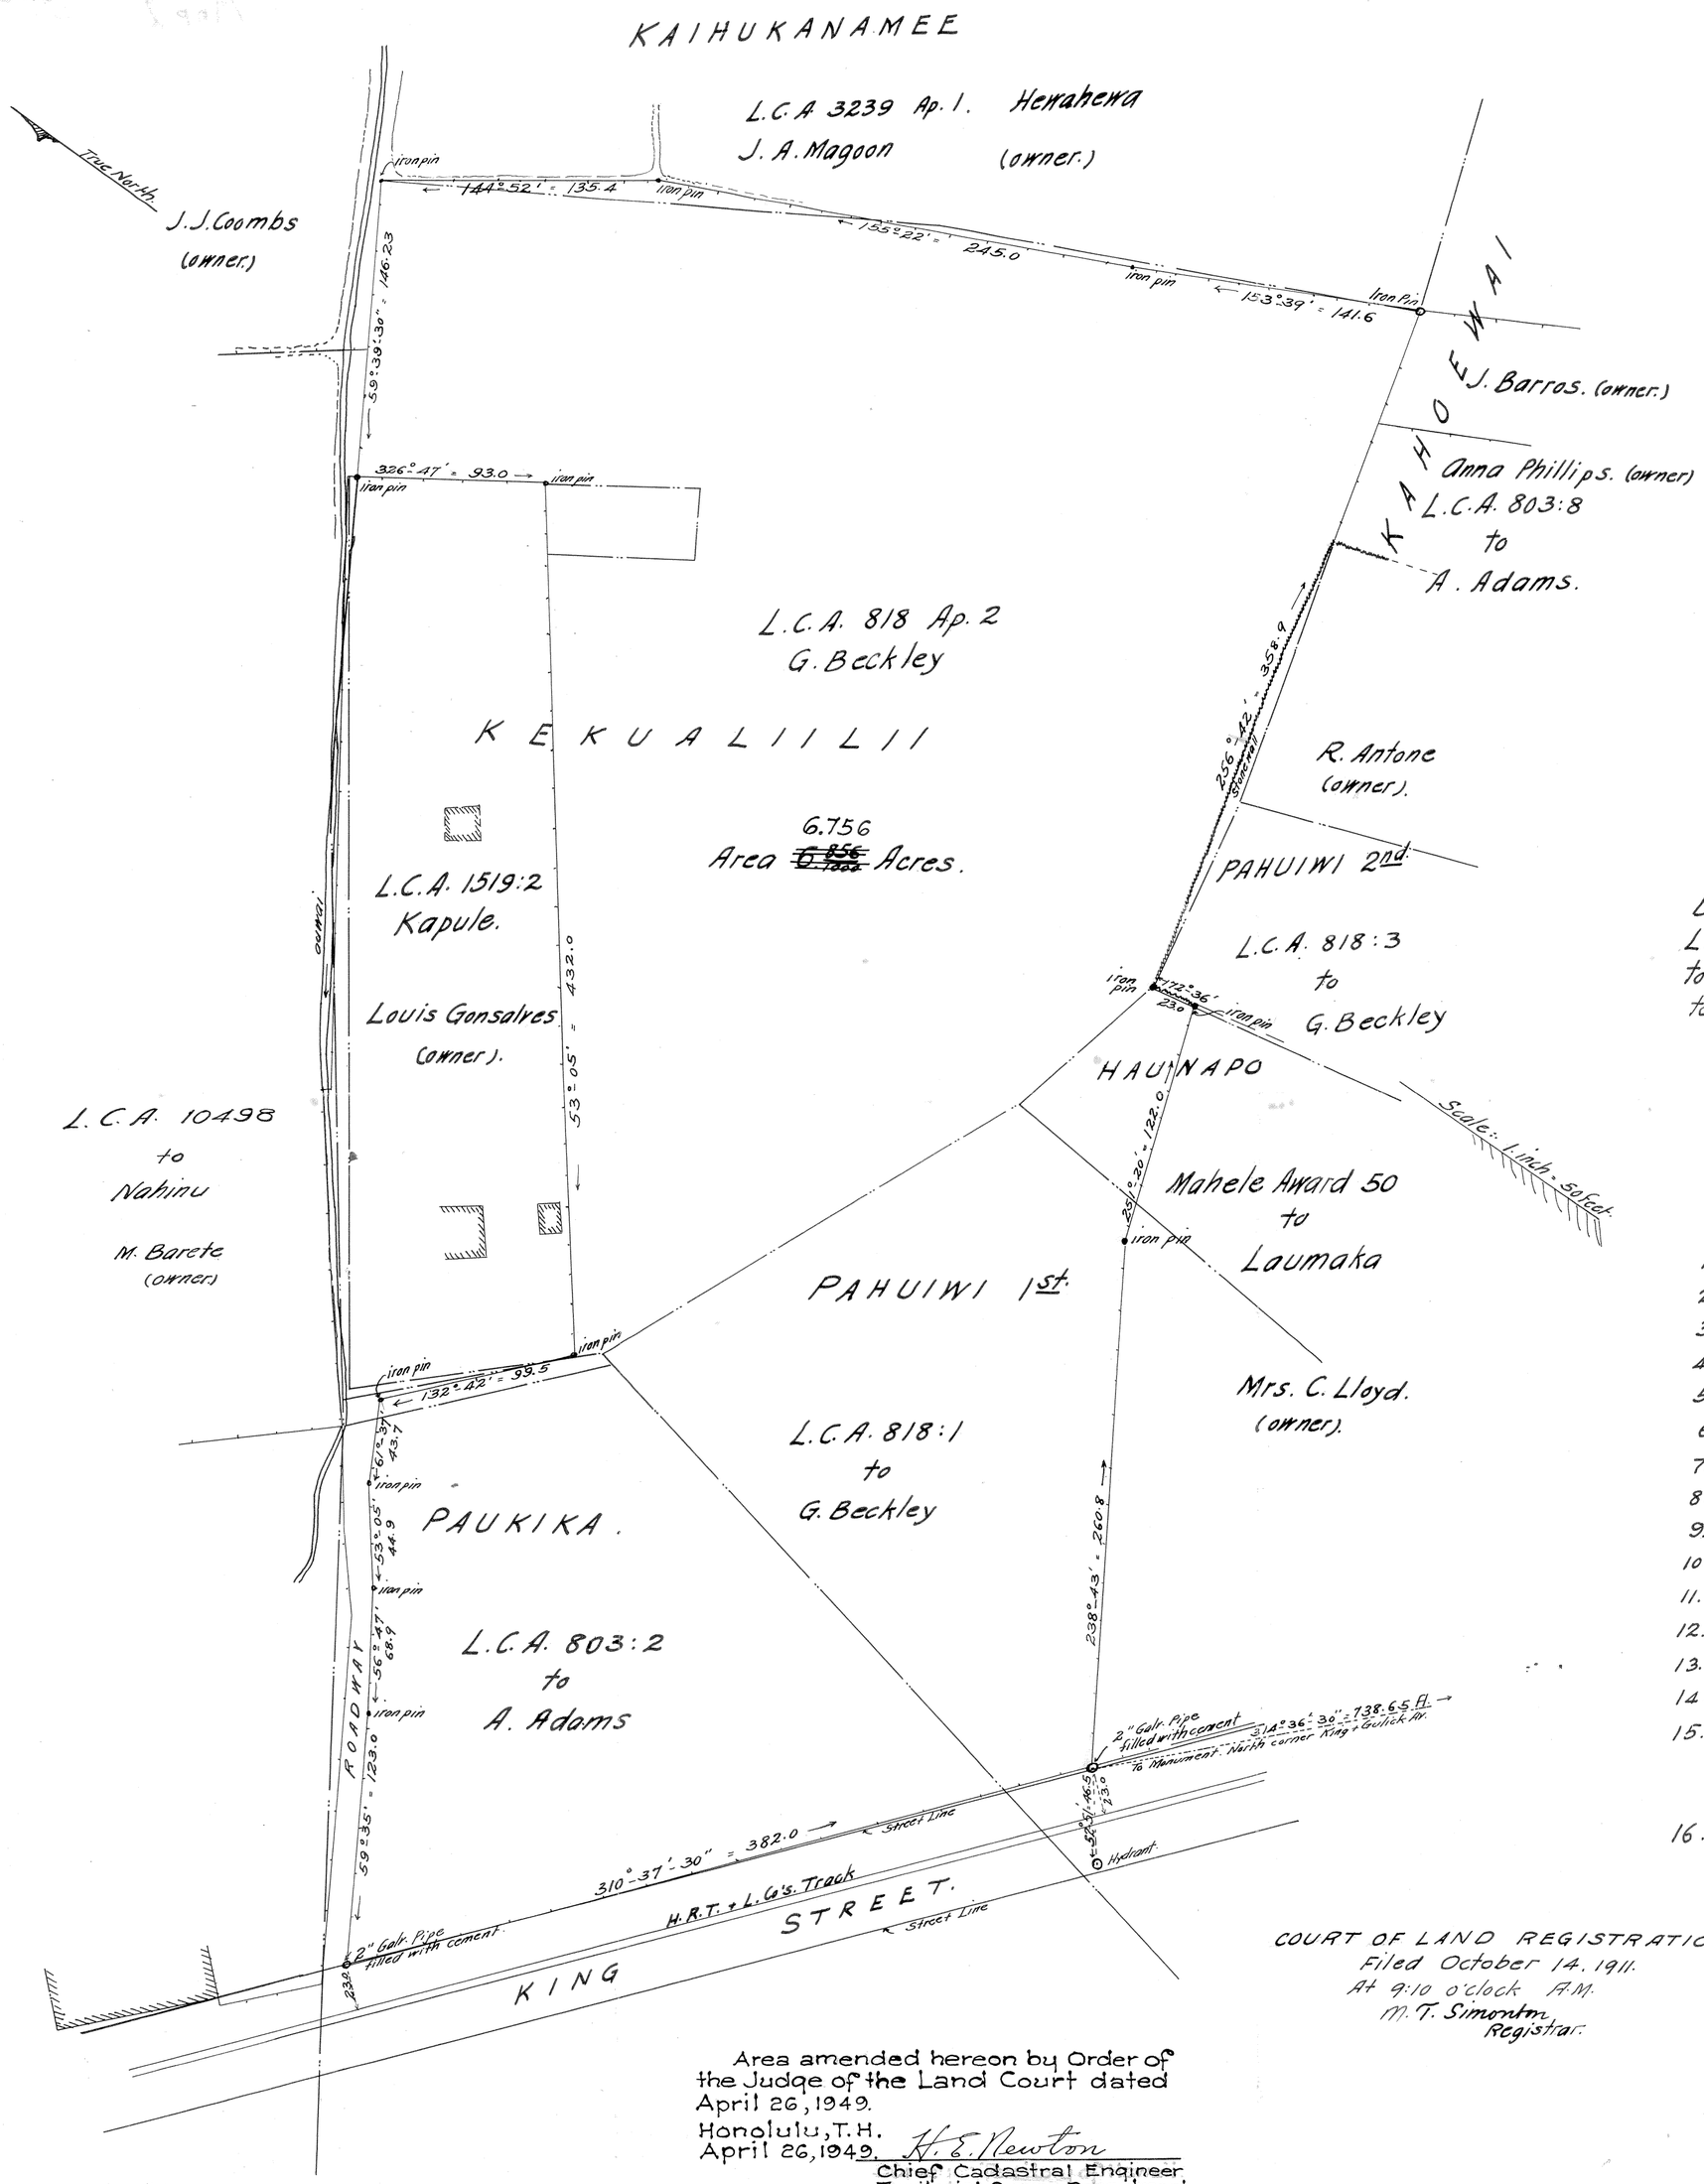

Area amended hereon by Order of the Judge of the Land Court dated April 26, 1949.
Honolulu, T.H.
April 26, 1949. H. E. Newton
Chief Cadastral Engineer
Territorial Survey Department.

Territory of Hawaii.
Court of Land Registration.
Map and description with Petition No. 210
Petitioner.

Being portions of L.C.A. 818: Apanas 1. 2. and 3 to G. Beckley. L.C.A. 3239:1 to Hewahewa, L.C.A. 1519:2. to Kapule; L.C.A. 803:2 to A. Adams, L.C.A. 803:8 to A. Adams, and Mahele Award 50. to Laumaka. Kalihi. Kona. Oahu.

Commencing at a 2" Galvanized pipe filled with cement. set in Concrete, at the south corner of this lot, which bears from a Government Survey Monument near the north corner of Gulick Avenue, and King Street, 134°-36'-30" distant 738.65 feet. and running as follows by true azimuths;

1.	238°-43'	= 260.8	feet;	along fence to Iron Pin;	(Mrs. C. Lloyd:: owner)
2.	251°-20'	= 122.0	"	" same;	(Mrs. C. Lloyd:: owner)
3.	172°-36'	= 23.0	"	" L.C.A. 818:3 to G. Beckley to Iron Pin;	R. Antone (owner)
4.	256°-42'	= 358.9	"	" stonewall and fence to Iron Pin;	
5.	153°-39'	= 141.6	"	" fence to Iron Pin;	J. A. Magoon. (owner.)
6.	155°-22'	= 245.0	"	" same;	J. A. Magoon. (owner.)
7.	144°-52'	= 135.4	"	" same;	J. A. Magoon. (owner.)
8.	59°-39'-30"	= 146.23	"	" same;	(J. J. Coombs;- owner)
9.	326°-47'	= 93.0	"	" same;	(Louis Gonsalves:: owner)
10.	53°-05'	= 432.0	"	" same;	(Louis Gonsalves:: owner)
11.	132°-42'	= 99.5	"	" same;	(Louis Gonsalves:: owner)
12.	61°-37'	= 43.7	"	" fence and roadway to Iron Pin;	L. Gonsalves (owner)
13.	53°-05'	= 44.9	"	" same;	L. Gonsalves (owner)
14.	56°-47'	= 68.9	"	" same;	L. Gonsalves (owner)
15.	59°-35'	= 123.0	"	" same to 2" Galvanized Pipe filled with cement and set in concrete, on the new mauka line of King Street.	
16.	310°-37'-30"	= 382.0	"	" the new mauka line of King Street to the initial point and containing an area of ~~6.856~~ 6.756 acres.	

Honolulu:.
May. 10th 1911.

G. W. Gere
Surveyor.

COURT OF LAND REGISTRATION
Filed October 14. 1911.
At 9:10 o'clock A.M.
M. T. Simonton
Registrar.

I hereby certify that this is a true and correct copy of Land Court Petition 210.
Geo. F. Wright
Honolulu
Oct. 21, 1911.