211:10

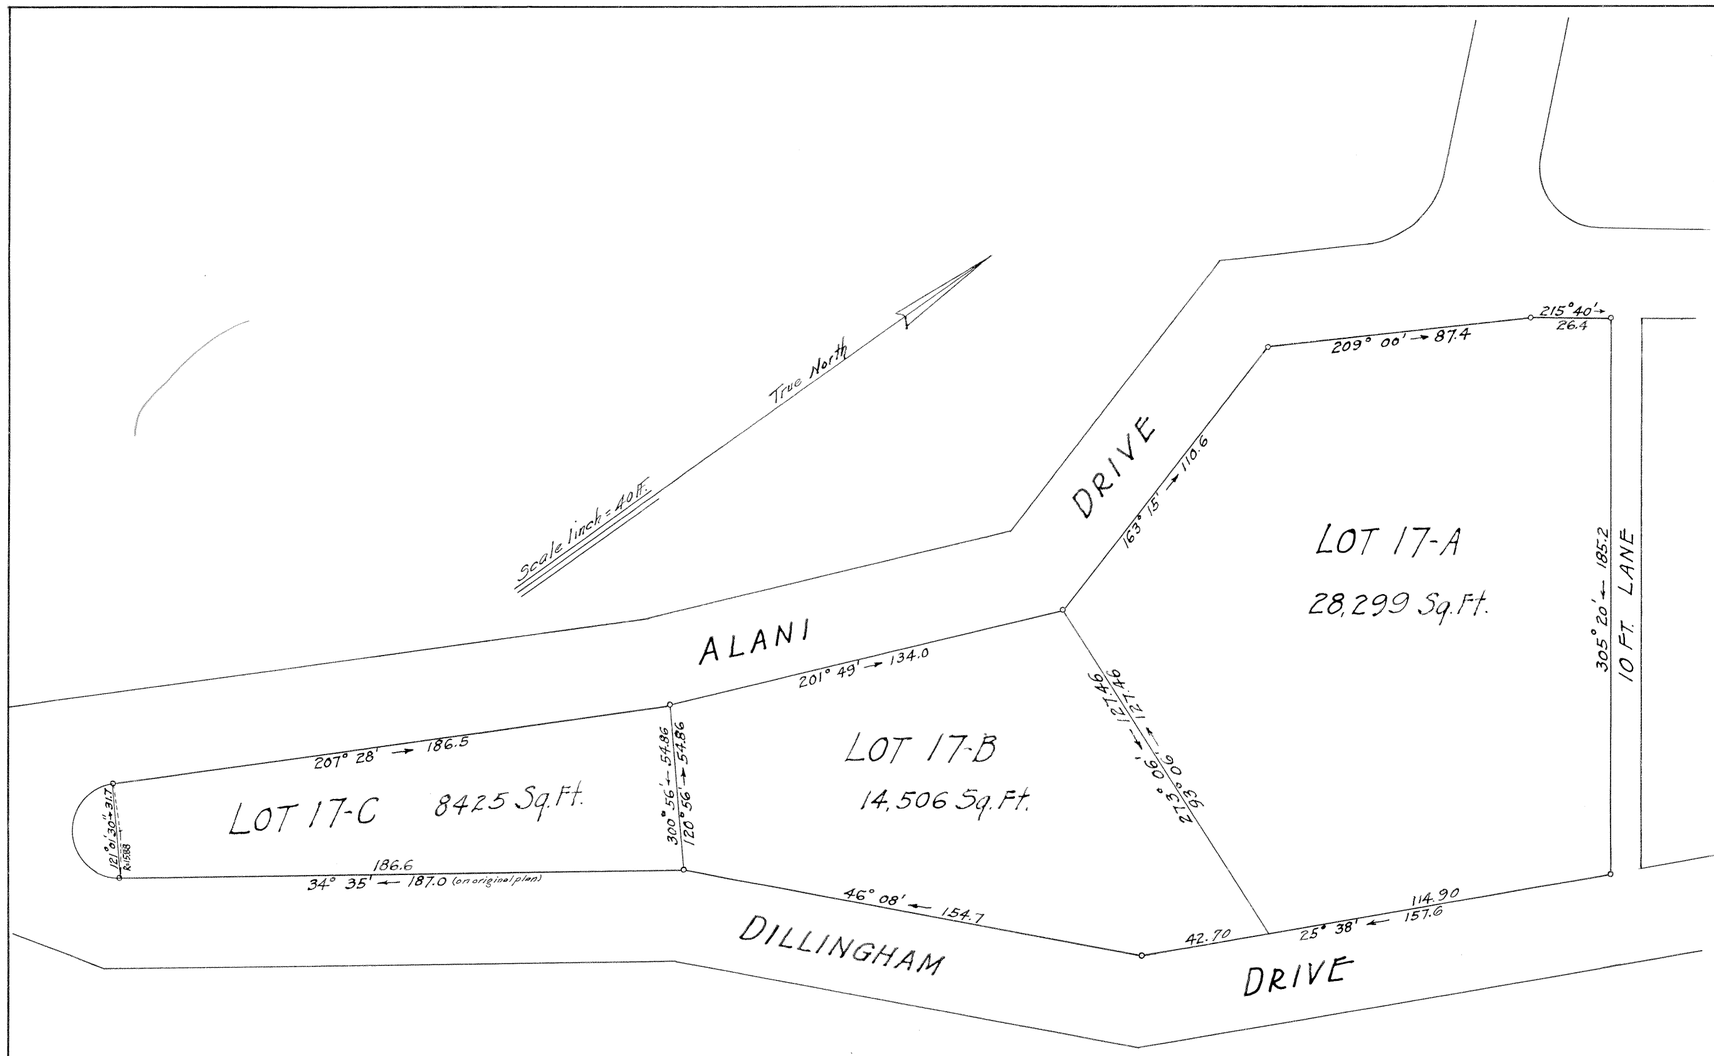

LAND COURT
TERRITORY OF HAWAII

PORTION OF SECTION "B" WOODLAWN TRACT
SUBDIVISION OF LOT 17
OF LAND COURT APPLICATION NO. 211
INTO LOTS 17-A, 17-B AND 17-C
MANOA, HONOLULU, OAHU, T.H.

Scale 1 in = 40 feet.

HONOLULU, T.H.
Jan. 16, 1926.

By. [signature]
Surveyor & maker of plan
1364 Wilhelmina Rise

[signature]
Owner

Filed February 2, 1945
J. S. Fisher
Registrar

I hereby certify that the map hereon being a subdivision of Lot 17 Section B of Land Court Application No. 211 has been examined and verified and found to be correct.

Honolulu, T.H.

February 5, 1926

[signature]
Surveyor, Territory of Hawaii.

APPROVED: February 5, 1926

[signature]
Judge of the Land Court.