MAP 11

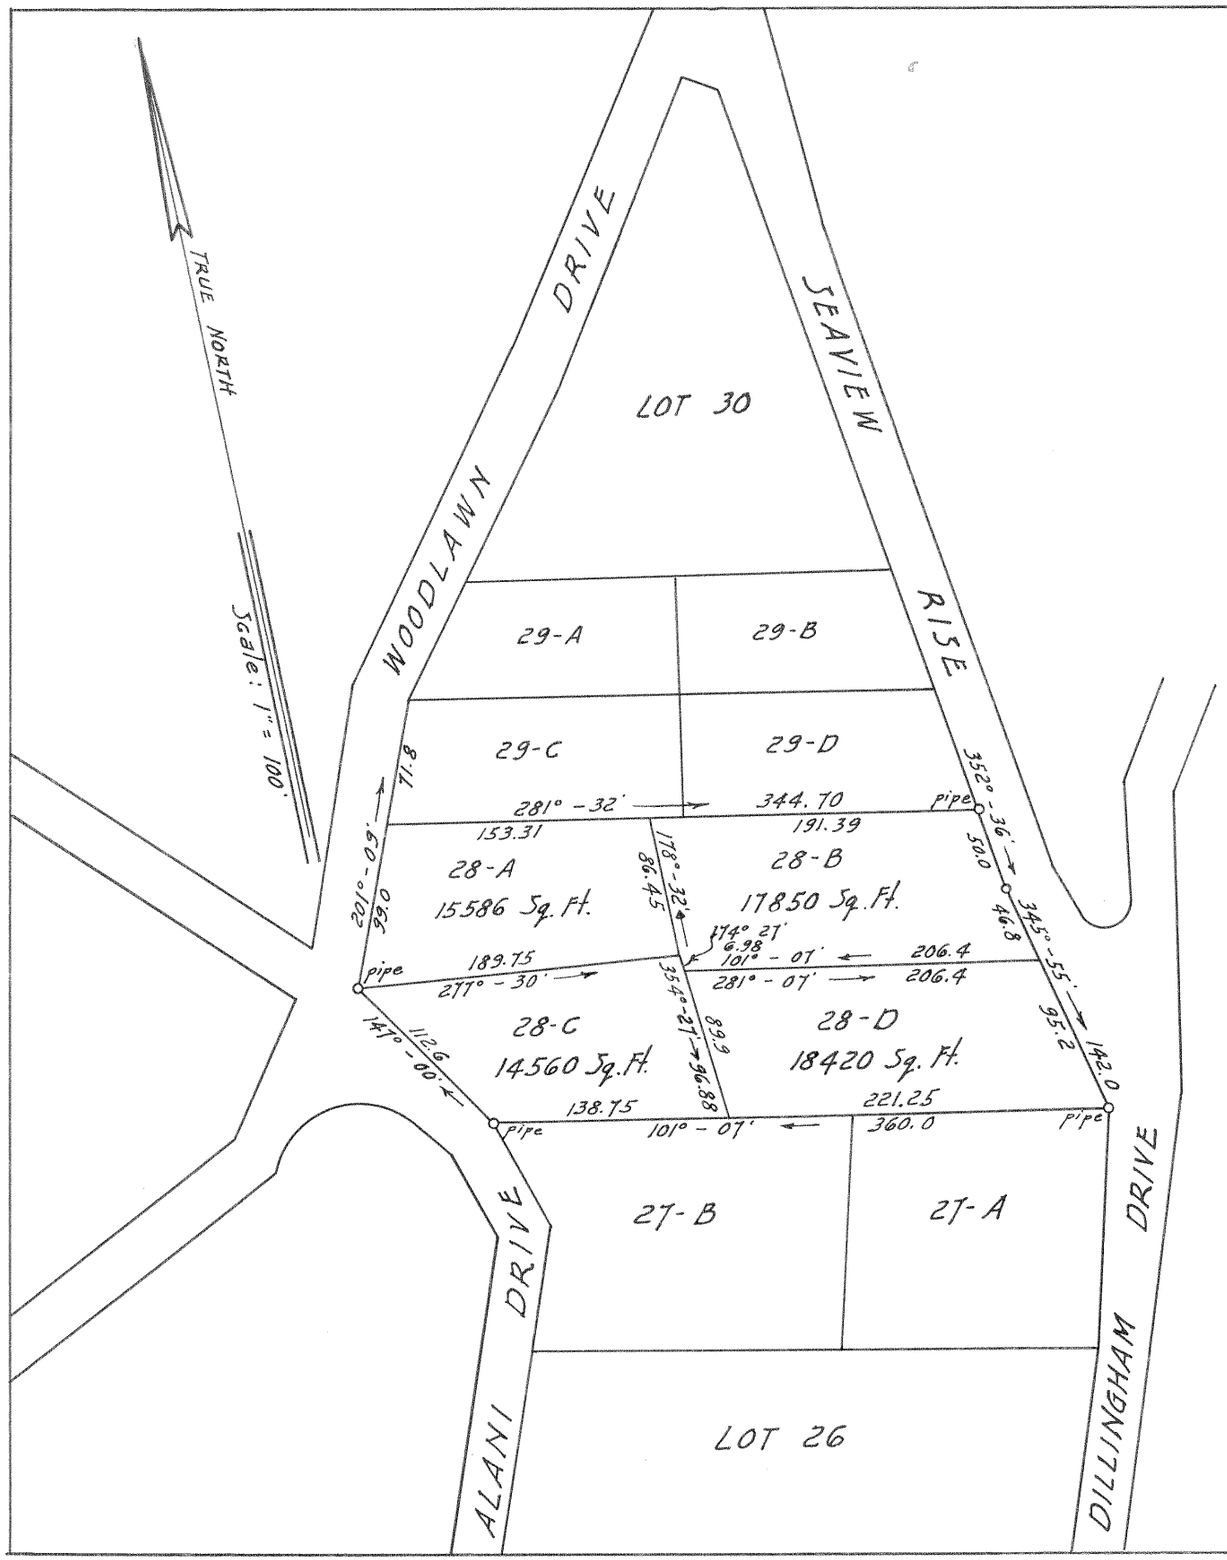

LAND COURT
TERRITORY OF HAWAII

SUBDIVISION OF LOT 28, SECTION "B" OF THE WOODLAWN TRACT, LAND COURT APPLICATION Nº 211 INTO LOTS 28-A, 28-B, 28-C AND 28-D MANOA VALLEY, HONOLULU, OAHU, T.H.

Scale: 1 in. = 100 ft.

HONOLULU, T. H.
March 3, 1926

WRIGHT, HARVEY & WRIGHT
By: Stanley Wright
Surveyor & Maker of Plan,
419 S. M. Damon Bldg.

Robert Leroy Lukens
Owner

Filed July 1 1926
J. W. Cushnie
Registrar

I hereby certify that the map hereon being a subdivision of Land Court Application No.211 into Lots 28-A, 28-B, 28-C and 28-D has been examined and verified and found to be correct.

Honolulu, T.H.
July 6, 1926.

Walter E. Wall
Surveyor, Territory of Hawaii.

APPROVED: July 6, 1926.

Edward N. Mason
Judge of the Land Court.