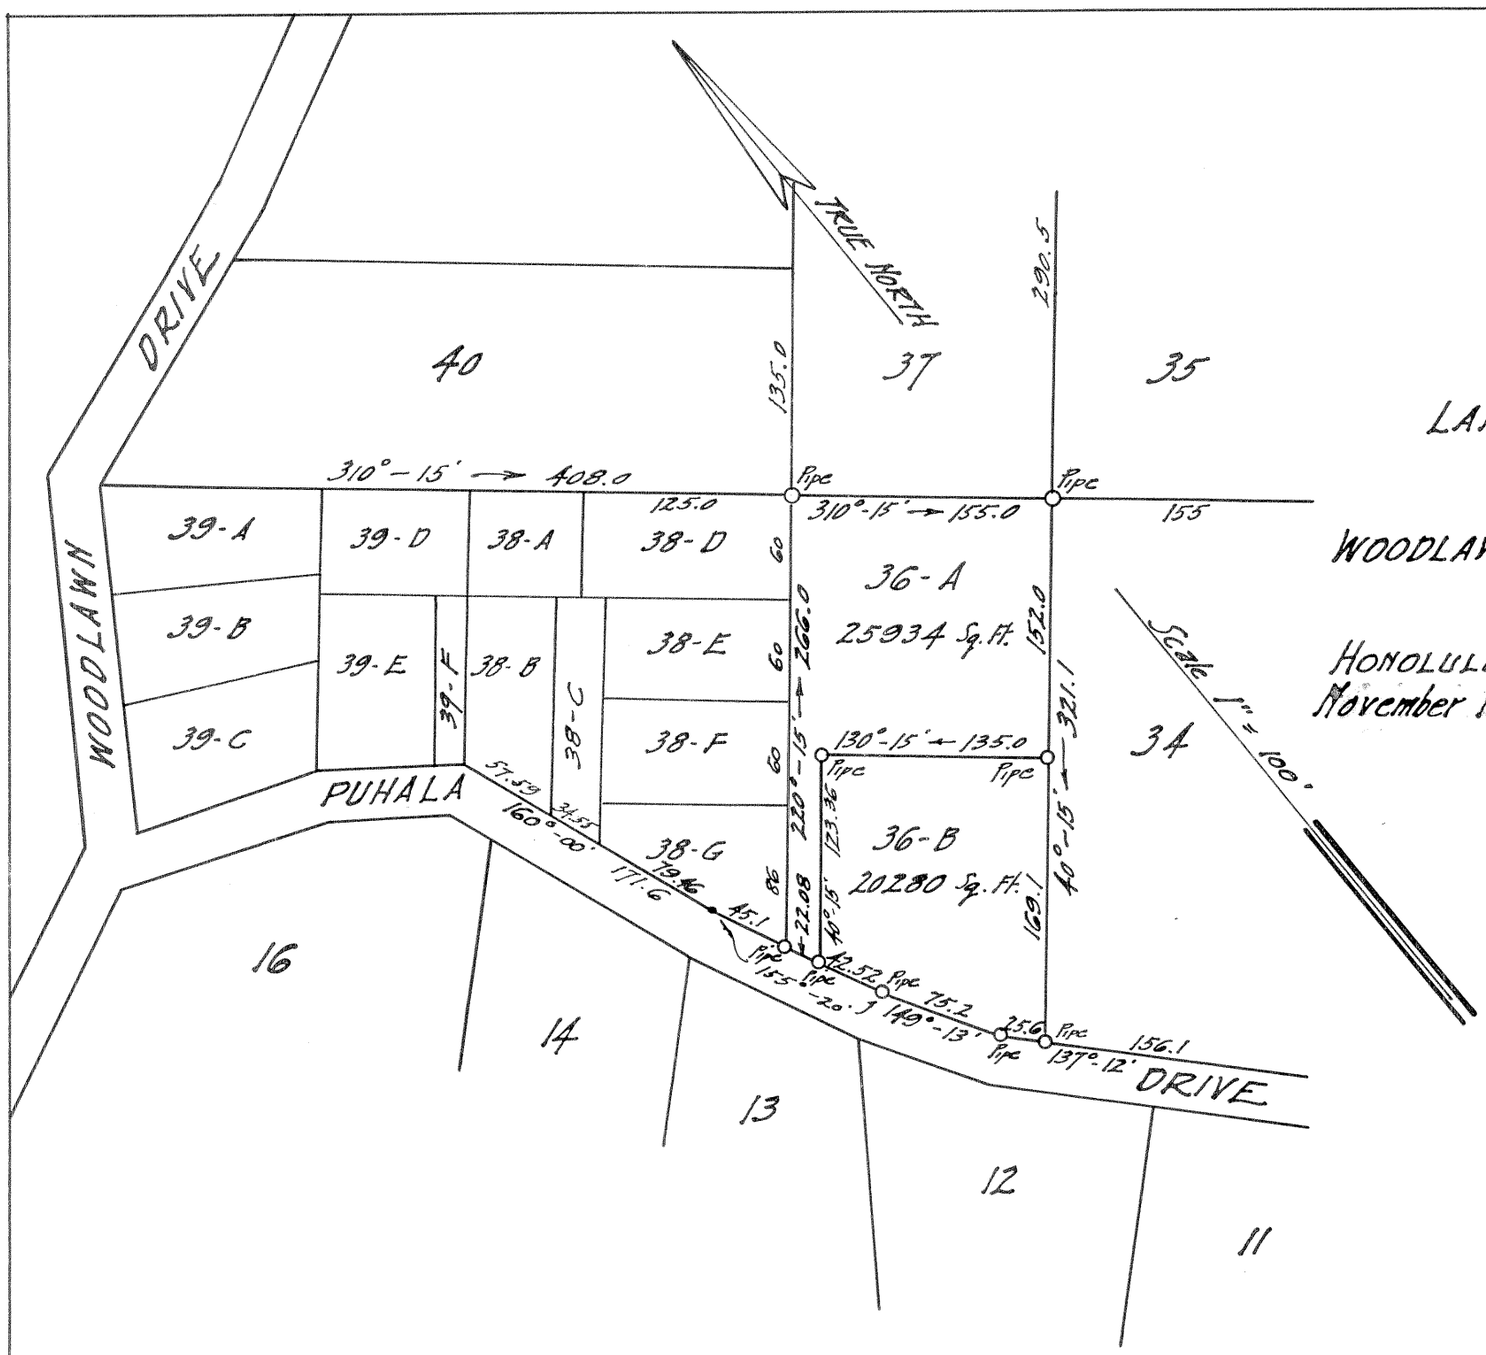

LAND COURT
TERRITORY OF HAWAII

SUBDIVISION OF LOT 36 OF
LAND COURT APPLICATION No 211
INTO LOTS 36-A and 36-B.

WOODLAWN TRACT, MANOA VALLEY, HONOLULU, T. H.

Honolulu, T. H.
November 10 1926.

WRIGHT, HARVEY & WRIGHT.
By. Stanley Wright.
Surveyor & maker of Plan.
419 Damon Bldg.

Alfred William Walsh
Owner.

I hereby certify that the map hereon being a subdivision of Lot 36 of Land Court Application No 211 has been examined and verified and found to be correct.

Honolulu, T.H.

March 14, 1927

Walter E. Wall
Surveyor, Territory of Hawaii.

Filed March 5 1929
J. Fisher
Registrar

APPROVED: March 14, 1927

Edward S. Mason
Judge of the Land Court.